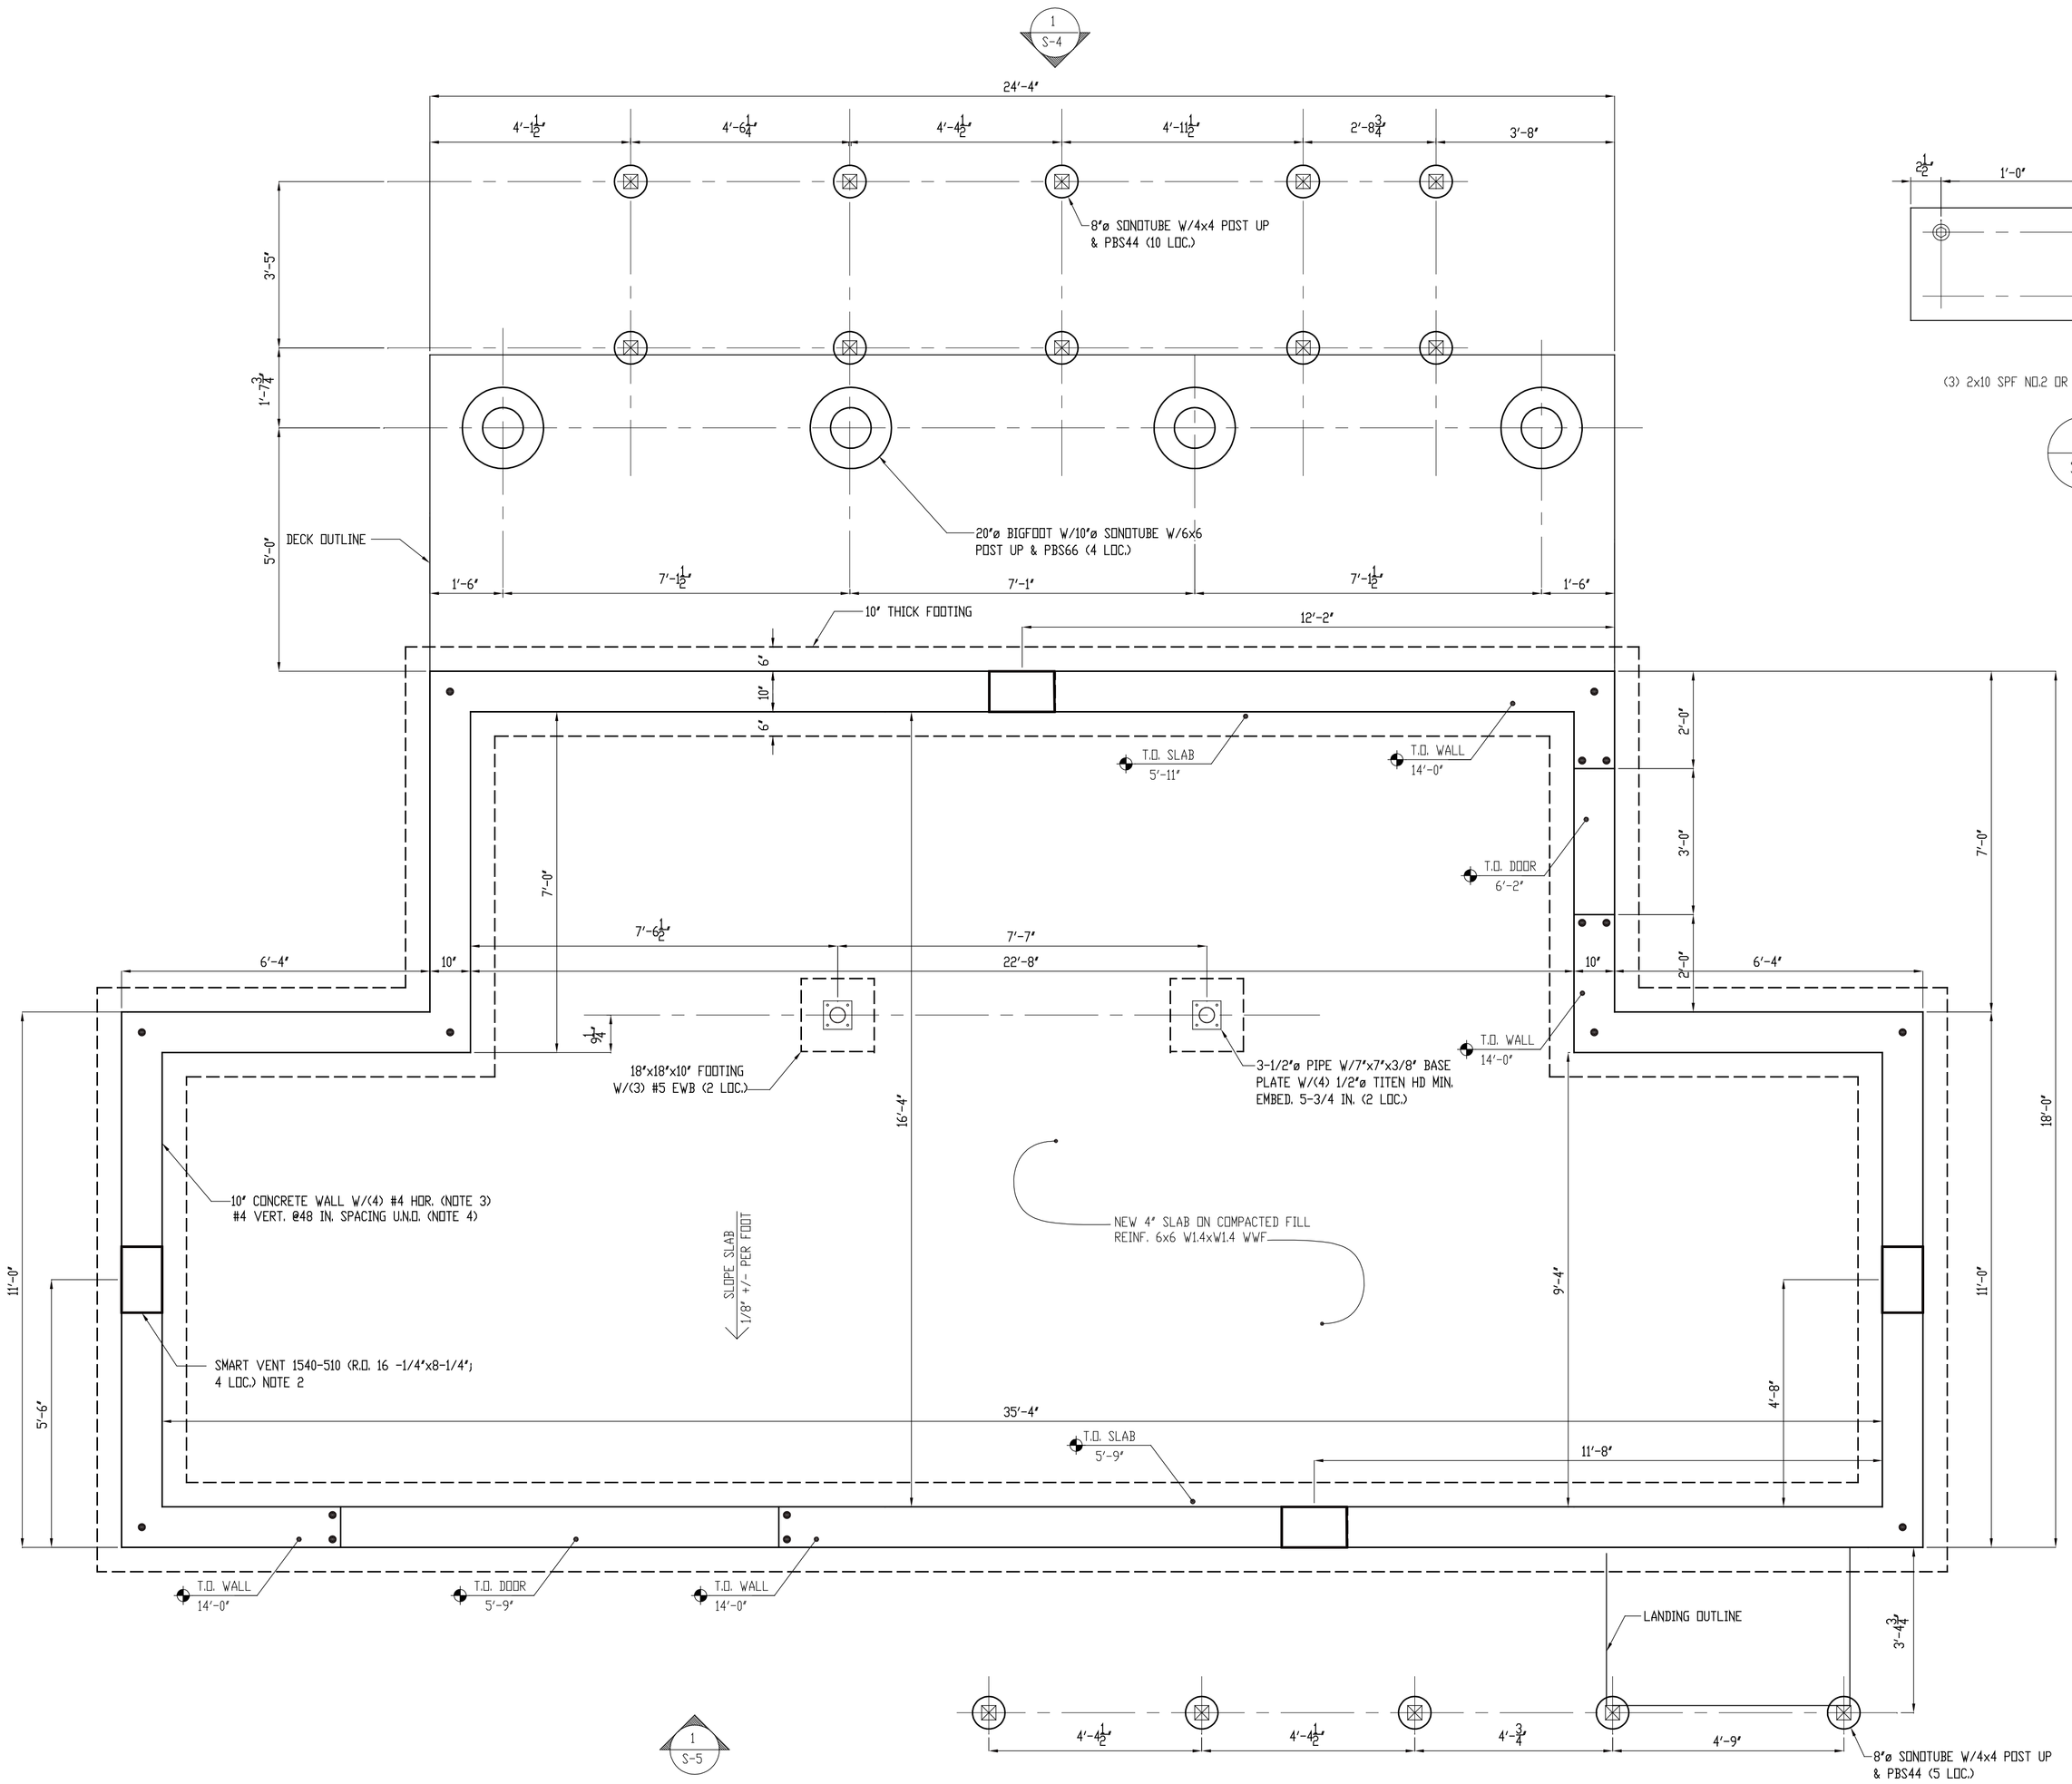

1 / S-2 PLAN: FOUNDATION
SCALE: 1/2"=1'-0"

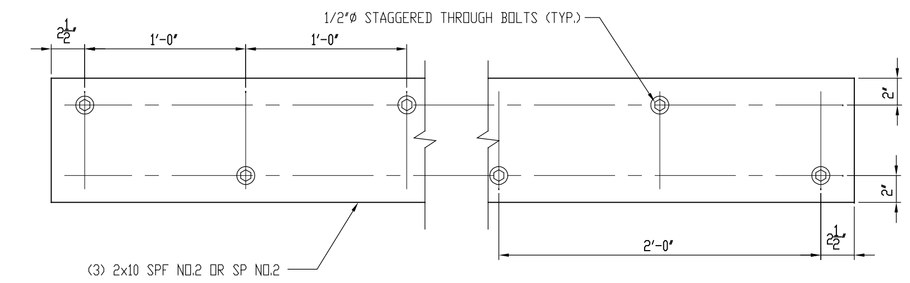

2 / S-2 ELEVATION: BUILT-UP BEAM CONNECTION
SCALE:1-1/2"=1'-0"

KEY
● #4 VERT. MIN EMBED. BELOW SLAB 23 IN.

NOTES:
1. FIELD VERIFY ALL DIMENSIONS.
2. BOTTOM OF VENT NO MORE THAN 12 IN. ABOVE FIN. GRADE.
3. HORIZONTAL BAR PLACEMENT: TOP BAR W/I 12 IN. OF T.O. WALL; BOTTOM BAR W/I 12 IN. OF T.O. SLAB; ONE BAR EACH APPROXIMATELY ONE THIRD AND TWO THIRDS OF WALL HEIGHT.
4. VERTICAL BARS MAY STOP AT SLAB ELEVATION U.N.O.; SEE KEY AND PLAN.
5. #4 LAP SPLICES MIN. 30 IN., INCLUDING HOR. BENT BARS OR DOWELS AT CORNERS; DEVELOPMENT LENGTH 28 IN.

PROJECT:
BARIS RESIDENCE
11 HARRIS AVENUE
WARWICK, RI

JOB NUMBER: 15-064

AQUIDNECK CONSULTING ENGINEERS, LLC
STRUCTURAL ANALYSIS AND DESIGN
ADMIRAL'S GATE TOWER, 3RD FLOOR
221 THIRD STREET, BOX 16
NEWPORT, RI 02840
P. 401/846-8844

DATE: 01-28-2016
REVISIONS: -

FOUNDATION PLAN

THIS DOCUMENT CONTAINS CONFIDENTIAL OR PROPRIETARY INFORMATION OF AQUIDNECK CONSULTING ENGINEERS, LLC. NEITHER THIS DOCUMENT NOR THE INFORMATION HEREIN IS TO BE USED OR DISCLOSED EITHER IN WHOLE OR IN PART, EXCEPT AS AUTHORIZED BY AQUIDNECK CONSULTING ENGINEERS, LLC.

ISSUED FOR CONSTRUCTION

S-2