Bleacher Upgrades at:

THAYER ARENA

975 Sandy Lane
Warwick, RI 02886

OWNER
City of Warwick
3275 Post Road
Warwick, RI 02886
P: 401-738-2000

DATE: AUGUST 29, 2014

RELEASED FOR: ISSUED FOR BIDDING

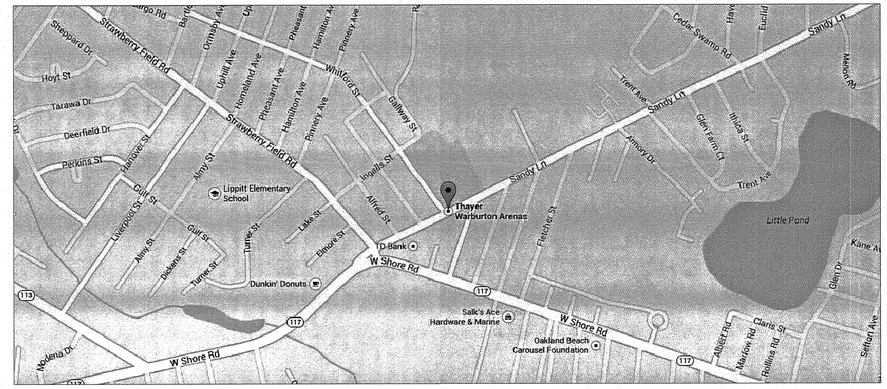

LOCUS MAP NTS

ARCHITECT
Ed Wojcik, Architect, Ltd.
One Richmond Square, Suite 100K
Providence, RI 02906
P: 401-861-7139
F: 401-861-7165

DRAWINGS

ARCHITECTURAL

CVR: Drawing List
Locus Map
A-1: Demolition Plan
A-2: Proposed Bleacher Plan
A-3: Bleacher Seating Plans
Typical Bleacher Section

HUGHES ASSOCIATES
ENGINEERS | CONSULTANTS | SCIENTISTS
117 METRO CENTER BOULEVARD | SUITE 1002
WARWICK | RHODE ISLAND | 02886
P 401.736.8992 | F 401.736.8929
www.hallfire.com

Ed Wojcik architect, ltd
One Richmond Square
Providence, RI 02906
401 · 861 · 7139
Fax: 401 · 861 · 7165

SEAL

IT IS A VIOLATION OF STATE LAW FOR ANY PERSON, UNLESS ACTING UNDER THE DIRECTION OF A LICENSED ENGINEER, TO ALTER THIS DRAWING IN ANY WAY. IF AN ITEM IS ALTERED, THE ALTERING ENGINEER SHALL AFFIX TO THE ITEM HIS/HER SEAL AND THE NOTATION "ALTERED BY" FOLLOWED BY HIS/HER SIGNATURE AND THE DATE OF SUCH ALTERATION, AND A SPECIFIC DESCRIPTION OF THE ALTERATION.

KEY PLAN

NO.	REVISION	DATE

PROJECT
THAYER ARENA
BLEACHER UPGRADE

ADDRESS
975 SANDY LANE
WARWICK, RI 02889

PROJECT NO
1JJW00218.001

DATE
8/29/2014

DESIGN
MC

DRAWN BY
MC

CHECKED BY
EW

SCALE 1/8" = 1'-0"
4' 2' 0' 4' 8' 16'

NOTE: IF DRAWING IS LESS THAN 24" X 36" REDUCE GRAPHIC SCALE ACCORDINGLY.

TITLE
Drawing List
Locus Map

NUMBER
CVR

SHEET
1 of 4

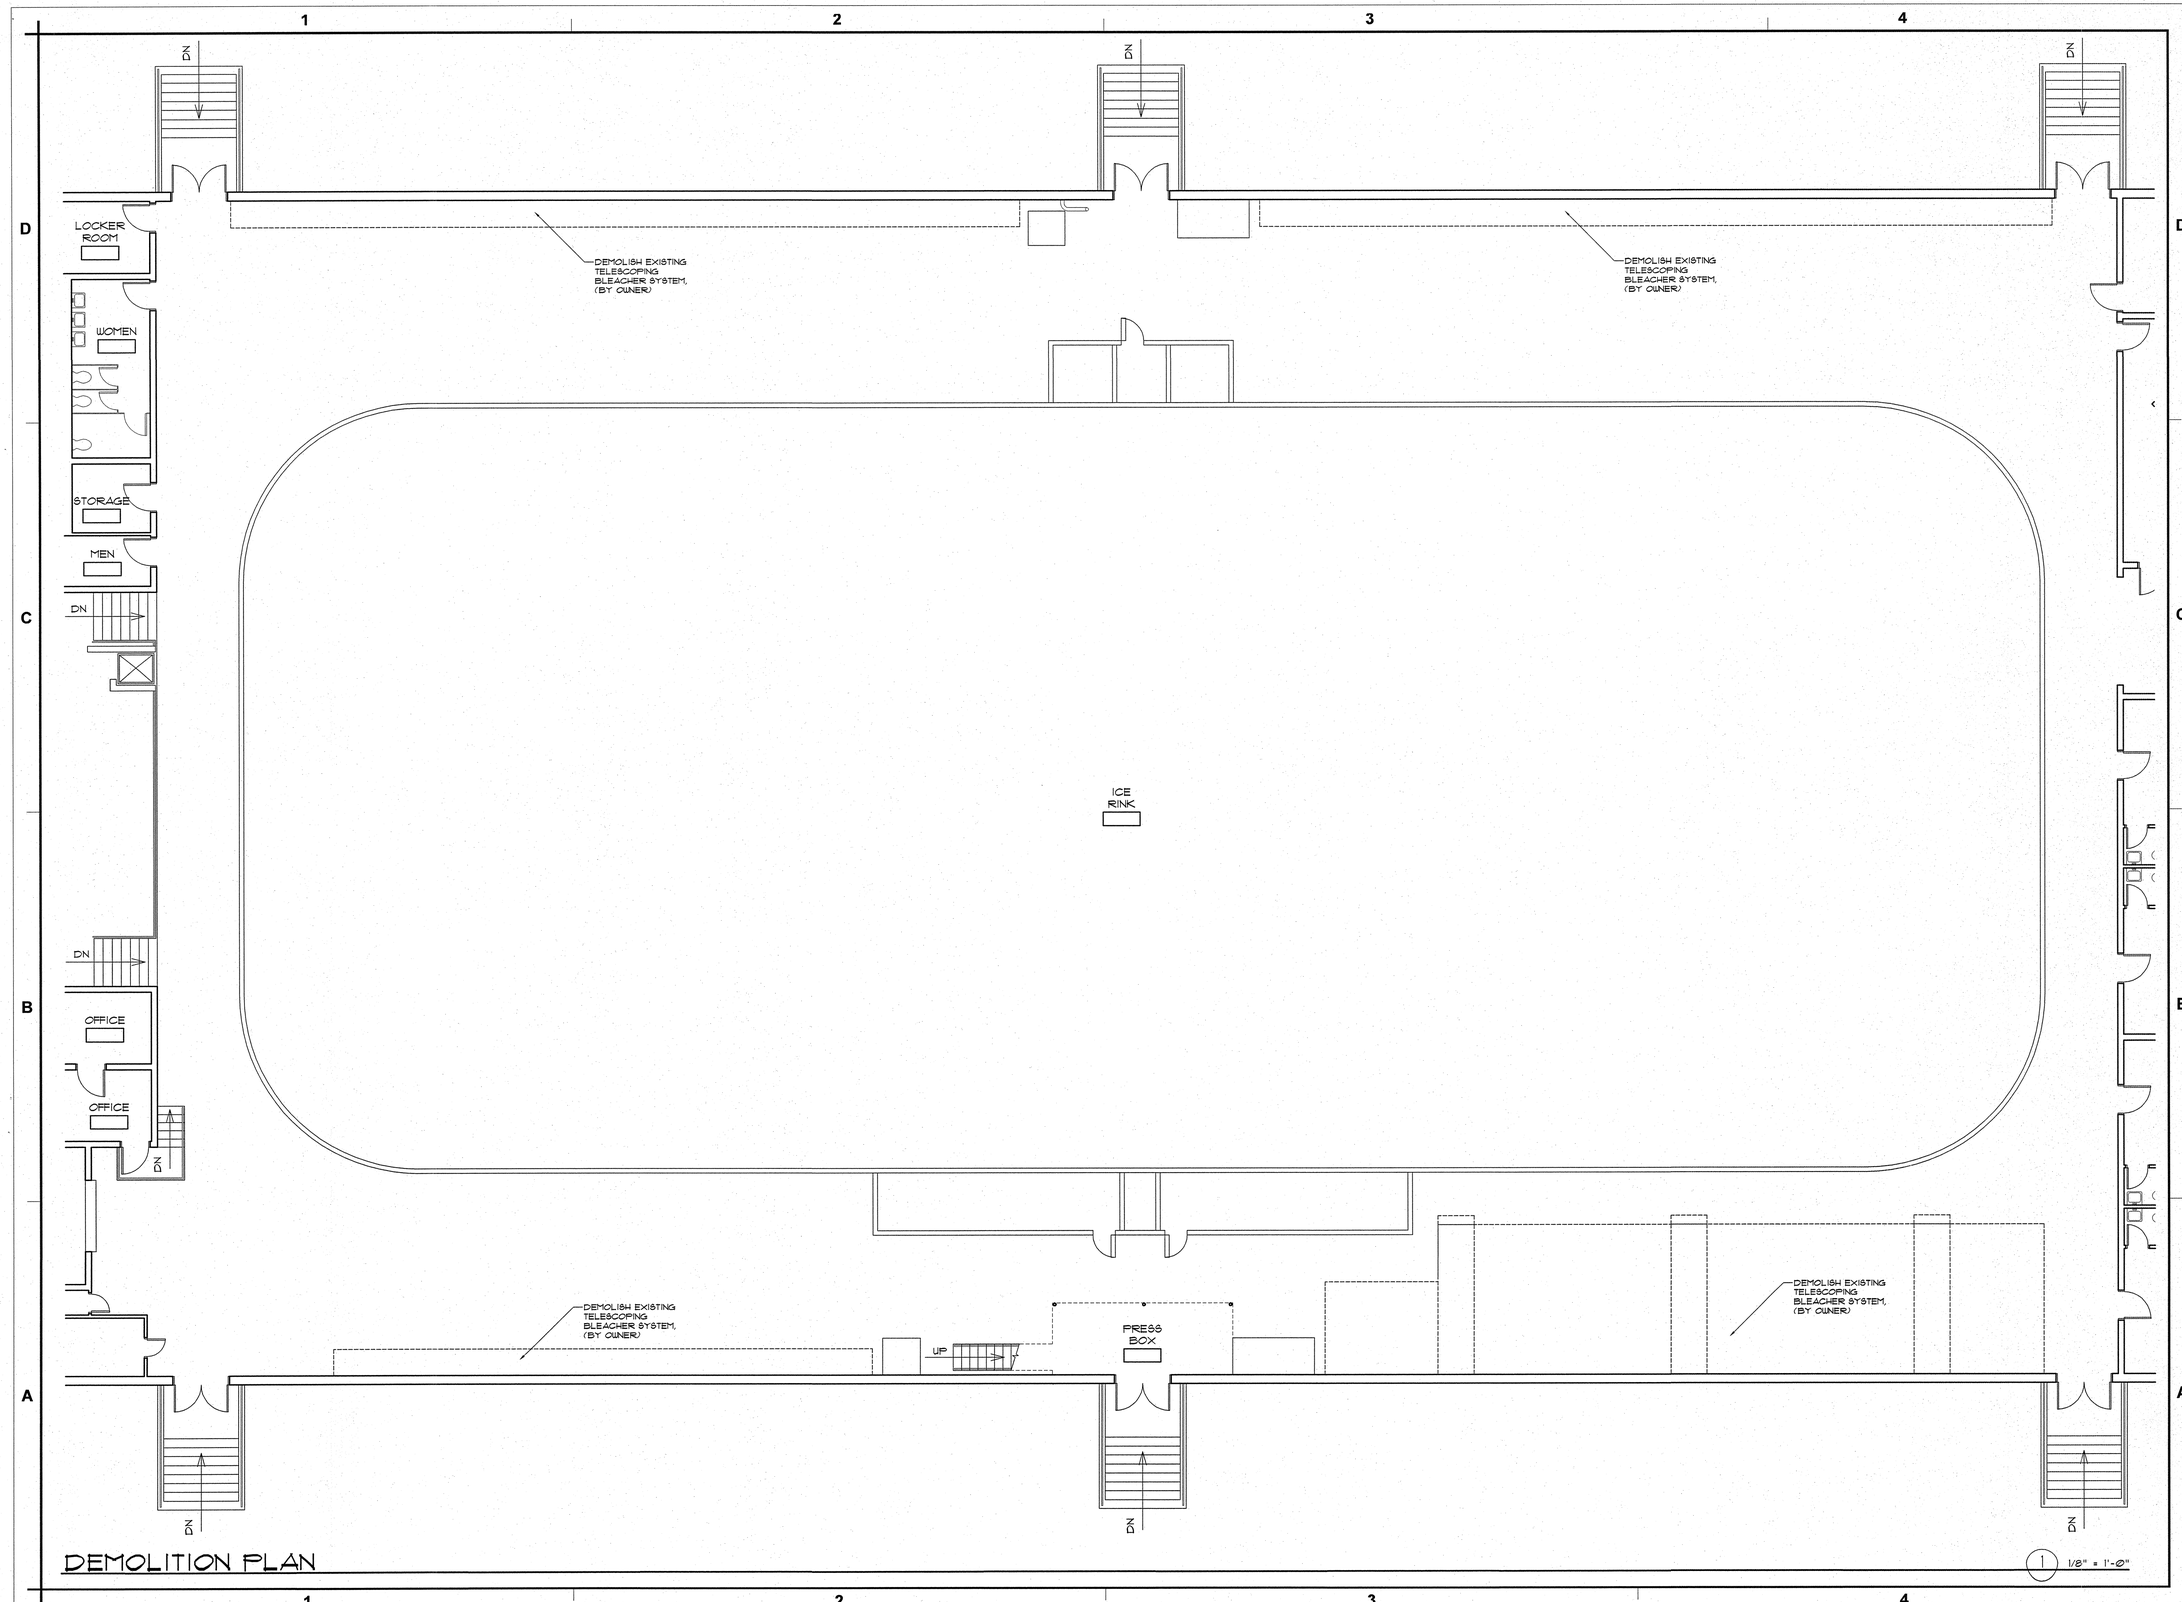

DEMOLITION PLAN

1 1/8" = 1'-0"

HUGHES ASSOCIATES
ENGINEERS | CONSULTANTS | SCIENTISTS
117 METRO CENTER BOULEVARD | SUITE 1002
WARWICK | RHODE ISLAND | 02886
P 401.736.8992 | F 401.736.8929
www.hafire.com

Ed Wojcik architect, ltd
One Richmond Square
Providence, RI 02906
401 · 861 · 7139
Fax: 401 · 861 · 7165

SEAL

EDWARD F. WOJCIK No. 2158 REGISTERED ARCHITECT

IT IS A VIOLATION OF STATE LAW FOR ANY PERSON, UNLESS ACTING UNDER THE DIRECTION OF A LICENSED ENGINEER, TO ALTER THIS DRAWING IN ANY WAY. IF AN ITEM IS ALTERED, THE ALTERING ENGINEER SHALL AFFIX TO THE ITEM HIS/HER SEAL AND THE NOTATION "ALTERED BY" FOLLOWED BY HIS/HER SIGNATURE AND THE DATE OF SUCH ALTERATION, AND A SPECIFIC DESCRIPTION OF THE ALTERATION.

KEY PLAN

NORTH

NO.	REVISION	DATE

PROJECT

THAYER ARENA
BLEACHER UPGRADE

ADDRESS
975 SANDY LANE
WARWICK, RI 02889

PROJECT NO
1JJW00218.001

DATE
8/29/2014

DESIGN
MC

DRAWN BY
MC

CHECKED BY
EW

SCALE 1/8" = 1'-0"

NOTE: IF DRAWING IS LESS THAN 24" X 36" REDUCE GRAPHIC SCALE ACCORDINGLY.

TITLE

Demolition Plan

NUMBER

A-1

SHEET 2 of 4

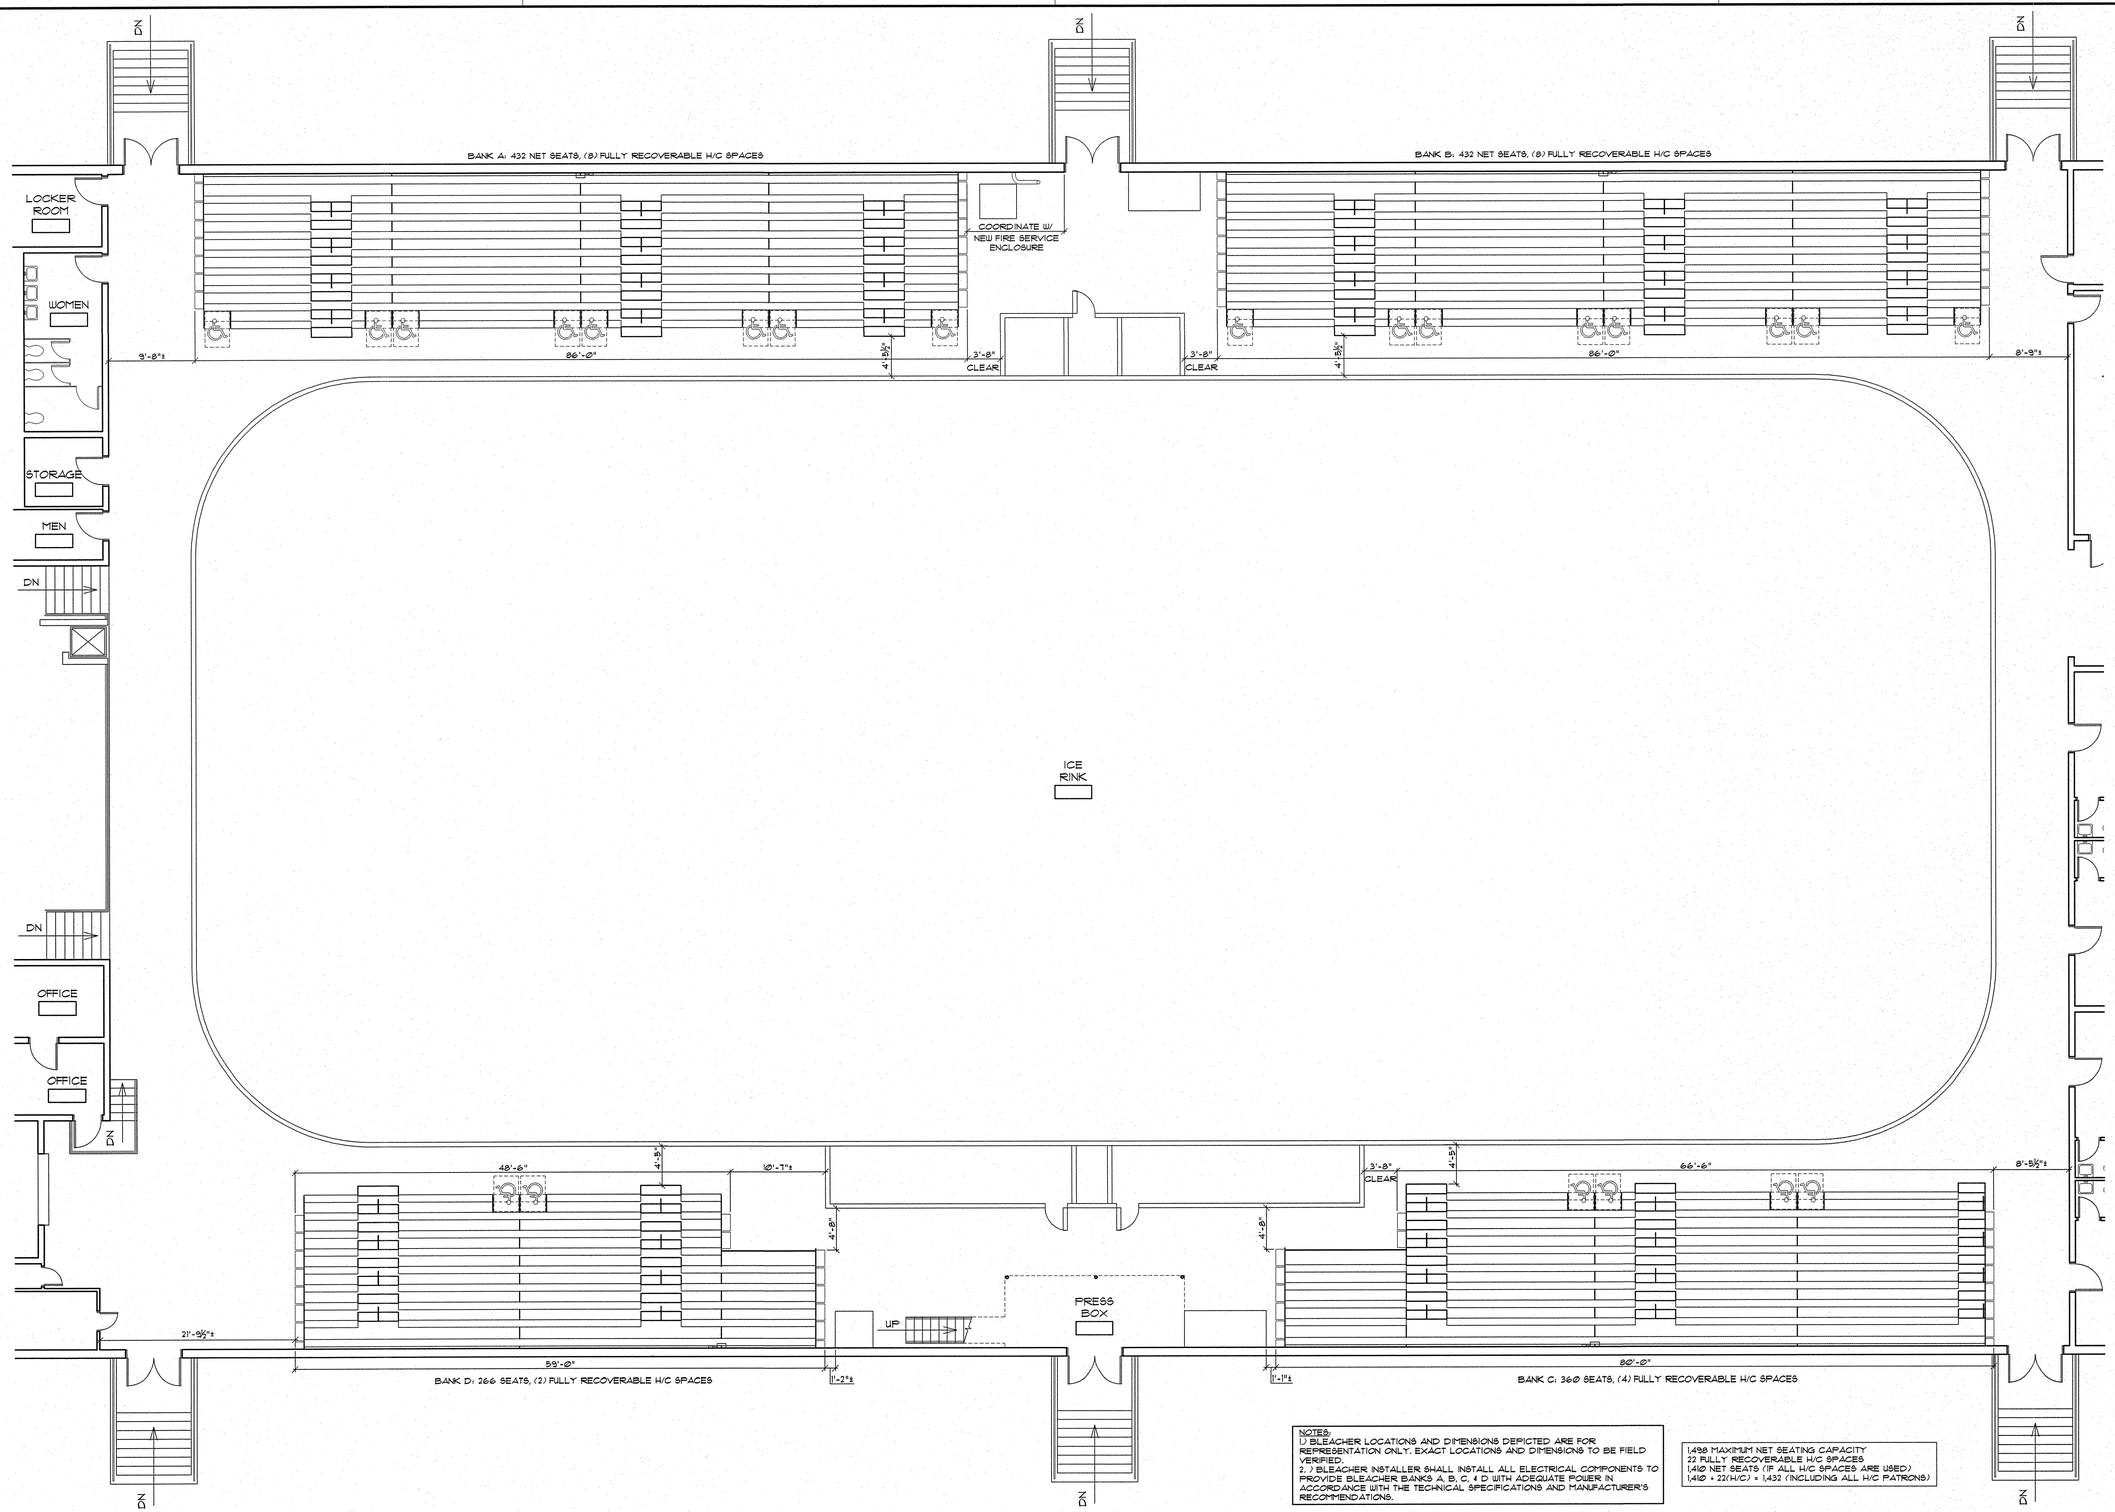

NOTES:
1.) BLEACHER LOCATIONS AND DIMENSIONS DEPICTED ARE FOR REPRESENTATION ONLY. EXACT LOCATIONS AND DIMENSIONS TO BE FIELD VERIFIED.
2.) BLEACHER INSTALLER SHALL INSTALL ALL ELECTRICAL COMPONENTS TO PROVIDE BLEACHER BANKS A, B, C, & D WITH ADEQUATE POWER IN ACCORDANCE WITH THE TECHNICAL SPECIFICATIONS AND MANUFACTURER'S RECOMMENDATIONS.

1,498 MAXIMUM NET SEATING CAPACITY
22 FULLY RECOVERABLE H/C SPACES
1,410 NET SEATS (IF ALL H/C SPACES ARE USED)
1,410 + 22(H/C) = 1,432 (INCLUDING ALL H/C PATRONS)

PROPOSED BLEACHER PLAN

1 1/8" = 1'-0"

HUGHES ASSOCIATES
ENGINEERS | CONSULTANTS | SCIENTISTS
117 METRO CENTER BOULEVARD | SUITE 1002
WARWICK | RHODE ISLAND | 02886
P 401.736.8992 | F 401.736.8929
www.haifire.com

Ed Wojcik architect, ltd
One Richmond Square
Providence, RI 02906
401 · 861 · 7139
Fax: 401 · 861 · 7165

SEAL

EDWARD F. WOJCIK REGISTERED ARCHITECT

IT IS A VIOLATION OF STATE LAW FOR ANY PERSON, UNLESS ACTING UNDER THE DIRECTION OF A LICENSED ENGINEER, TO ALTER THIS DRAWING IN ANY WAY. IF AN ITEM IS ALTERED, THE ALTERING ENGINEER SHALL AFFIX TO THE ITEM HIS/HER SEAL AND THE NOTATION "ALTERED BY" FOLLOWED BY HIS/HER SIGNATURE AND THE DATE OF SUCH ALTERATION, AND A SPECIFIC DESCRIPTION OF THE ALTERATION.

KEY PLAN

NORTH

NO.	REVISION	DATE

PROJECT
THAYER ARENA
BLEACHER UPGRADE

ADDRESS
975 SANDY LANE
WARWICK, RI 02889

PROJECT NO
1JJW00218.001

DATE
8/29/2014

DESIGN
MC

DRAWN BY
MC

CHECKED BY
EW

SCALE 1/8" = 1'-0"

NOTE: IF DRAWING IS LESS THAN 24" X 36" REDUCE GRAPHIC SCALE ACCORDINGLY.

TITLE
Proposed Bleacher Plan

NUMBER
A-2

SHEET
3 of 4

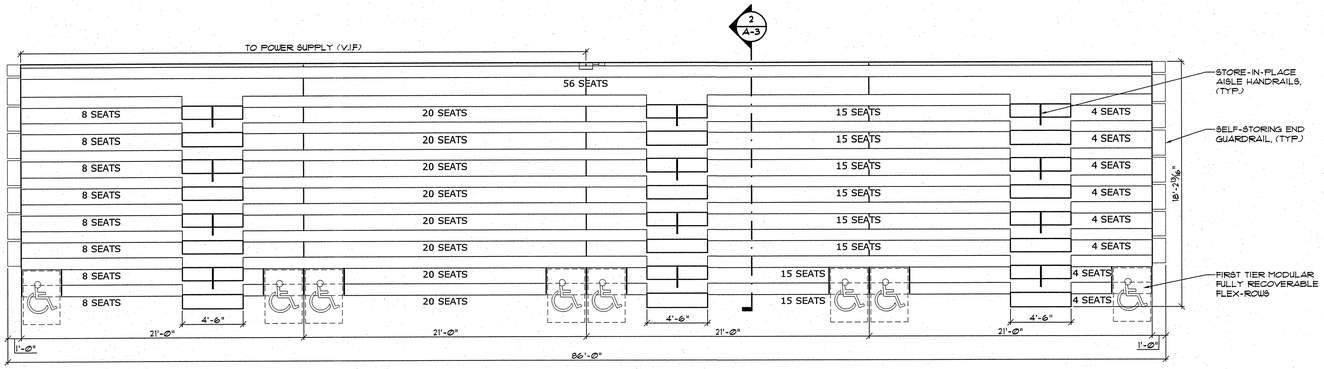

PROPOSED PLAN: BLEACHER BANKS A & B

1 NTS

BANK A: 432 NET SEATS, (8) FULLY RECOVERABLE H/C SPACES
BANK B: 432 NET SEATS, (8) FULLY RECOVERABLE H/C SPACES
TOTAL: 864 NET SEATS, (16) FULLY RECOVERABLE H/C SPACES

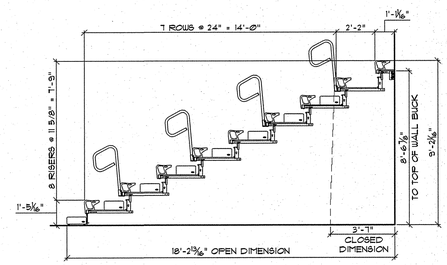

TYPICAL BLEACHER SECTION

2 NTS

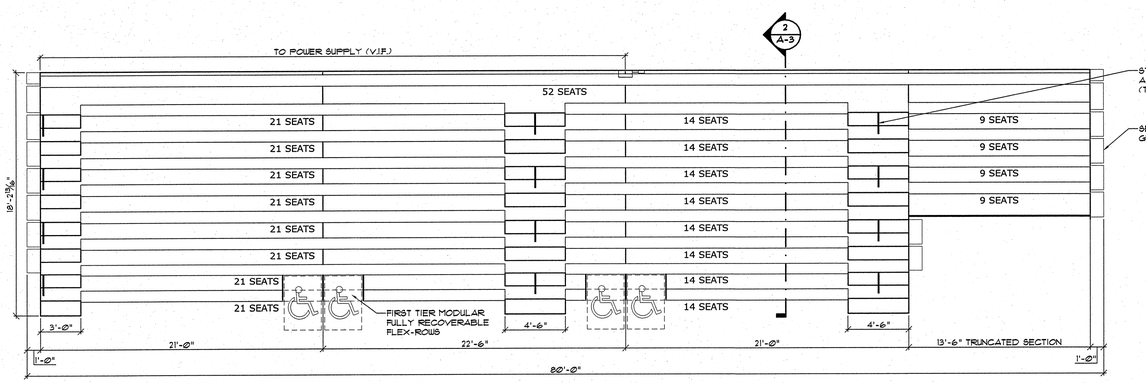

PROPOSED PLAN: BLEACHER BANK C

3 NTS

BANK C: 368 SEATS, (4) FULLY RECOVERABLE H/C SPACES

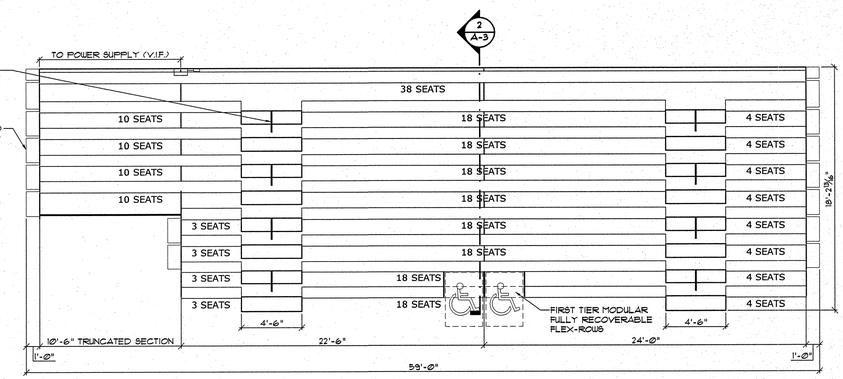

PROPOSED PLAN: BLEACHER BANK D

4 NTS

BANK D: 266 NET SEATS, (2) FULLY RECOVERABLE H/C SPACES

HUGHES ASSOCIATES
ENGINEERS | CONSULTANTS | SCIENTISTS
117 METRO CENTER BOULEVARD | SUITE 1002
WARWICK | RHODE ISLAND | 02886
P 401.736.8992 | F 401.736.8929
www.halfire.com

Ed Wojcik architect, ltd
One Richmond Square
Providence, RI 02906
401 · 861 · 7139
Fax: 401 · 861 · 7165

SEAL

EDWARD F. WOJCIK No. 2158 REGISTERED ARCHITECT

IT IS A VIOLATION OF STATE LAW FOR ANY PERSON, UNLESS ACTING UNDER THE DIRECTION OF A LICENSED ENGINEER, TO ALTER THIS DRAWING IN ANY WAY. IF AN ITEM IS ALTERED, THE ALTERING ENGINEER SHALL AFFIX TO THE ITEM HIS/HER SEAL AND THE NOTATION "ALTERED BY" FOLLOWED BY HIS/HER SIGNATURE AND THE DATE OF SUCH ALTERATION, AND A SPECIFIC DESCRIPTION OF THE ALTERATION.

KEY PLAN

NORTH

NO.	REVISION	DATE

PROJECT

THAYER ARENA
BLEACHER UPGRADE

ADDRESS
975 SANDY LANE
WARWICK, RI 02889

PROJECT NO
1JJW00218.001

DATE
8/29/2014

DESIGN
MC

DRAWN BY
MC

CHECKED BY
EW

SCALE 1/8" = 1'-0"

NOTE: IF DRAWING IS LESS THAN 24" X 36" REDUCE GRAPHIC SCALE ACCORDINGLY.

TITLE

Bleacher Seating Plans
Typical Bleacher Section

NUMBER

A-3

SHEET 4 of 4