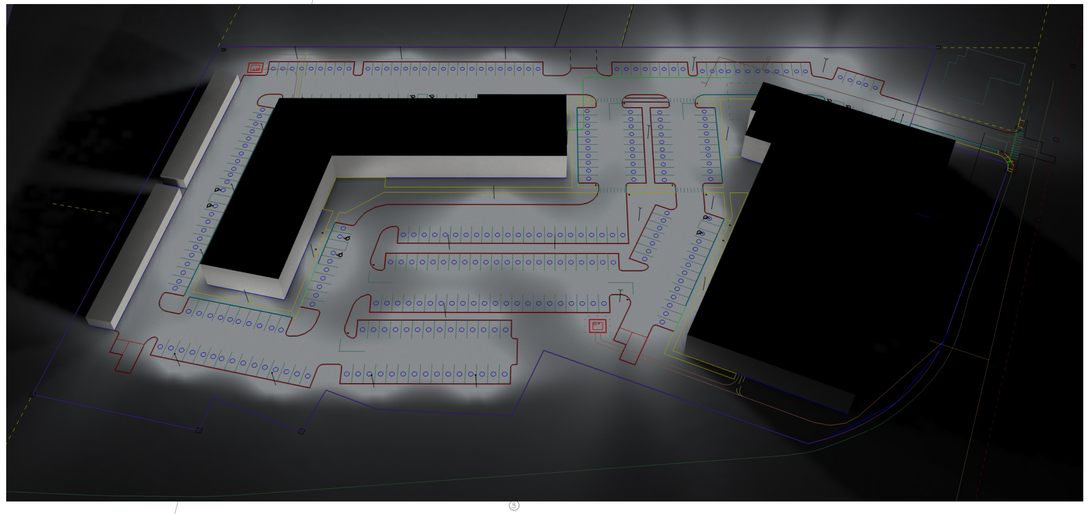

LIGHTING SCHEDULE						
TYPE	QTY	PART NUMBER	MH	LUMENS	LLF	DESCRIPTION
A	21	PCPAB-80LED-4K-2-BZ	18'	9966	1.000	PCPAB-80LED-4K-2-BZ
A2	3	PCPAB-80LED-4K-5-BZ	18'	9939	1.000	PCPAB-80LED-4K-5-BZ
AW	1	PCPAB-80LED-4K-5-BZ	18' WALL	9939	1.000	PCPAB-80LED-4K-5-BZ
B	5	PCPAB-80LED-4K-5-BZ	18'	9939	1.000	PCPAB-80LED-4K-5-BZ

CALCULATION SUMMARY							
AREA	CALCTYPE	UNITS	AVG	MAX	MIN	AVG/MIN	MAX/MIN
SITE	Illuminance	Fc	1.23	10.0	0.0	N.A.	N.A.
PARKING	Illuminance	Fc	1.82	10.0	0.4	4.55	25.0

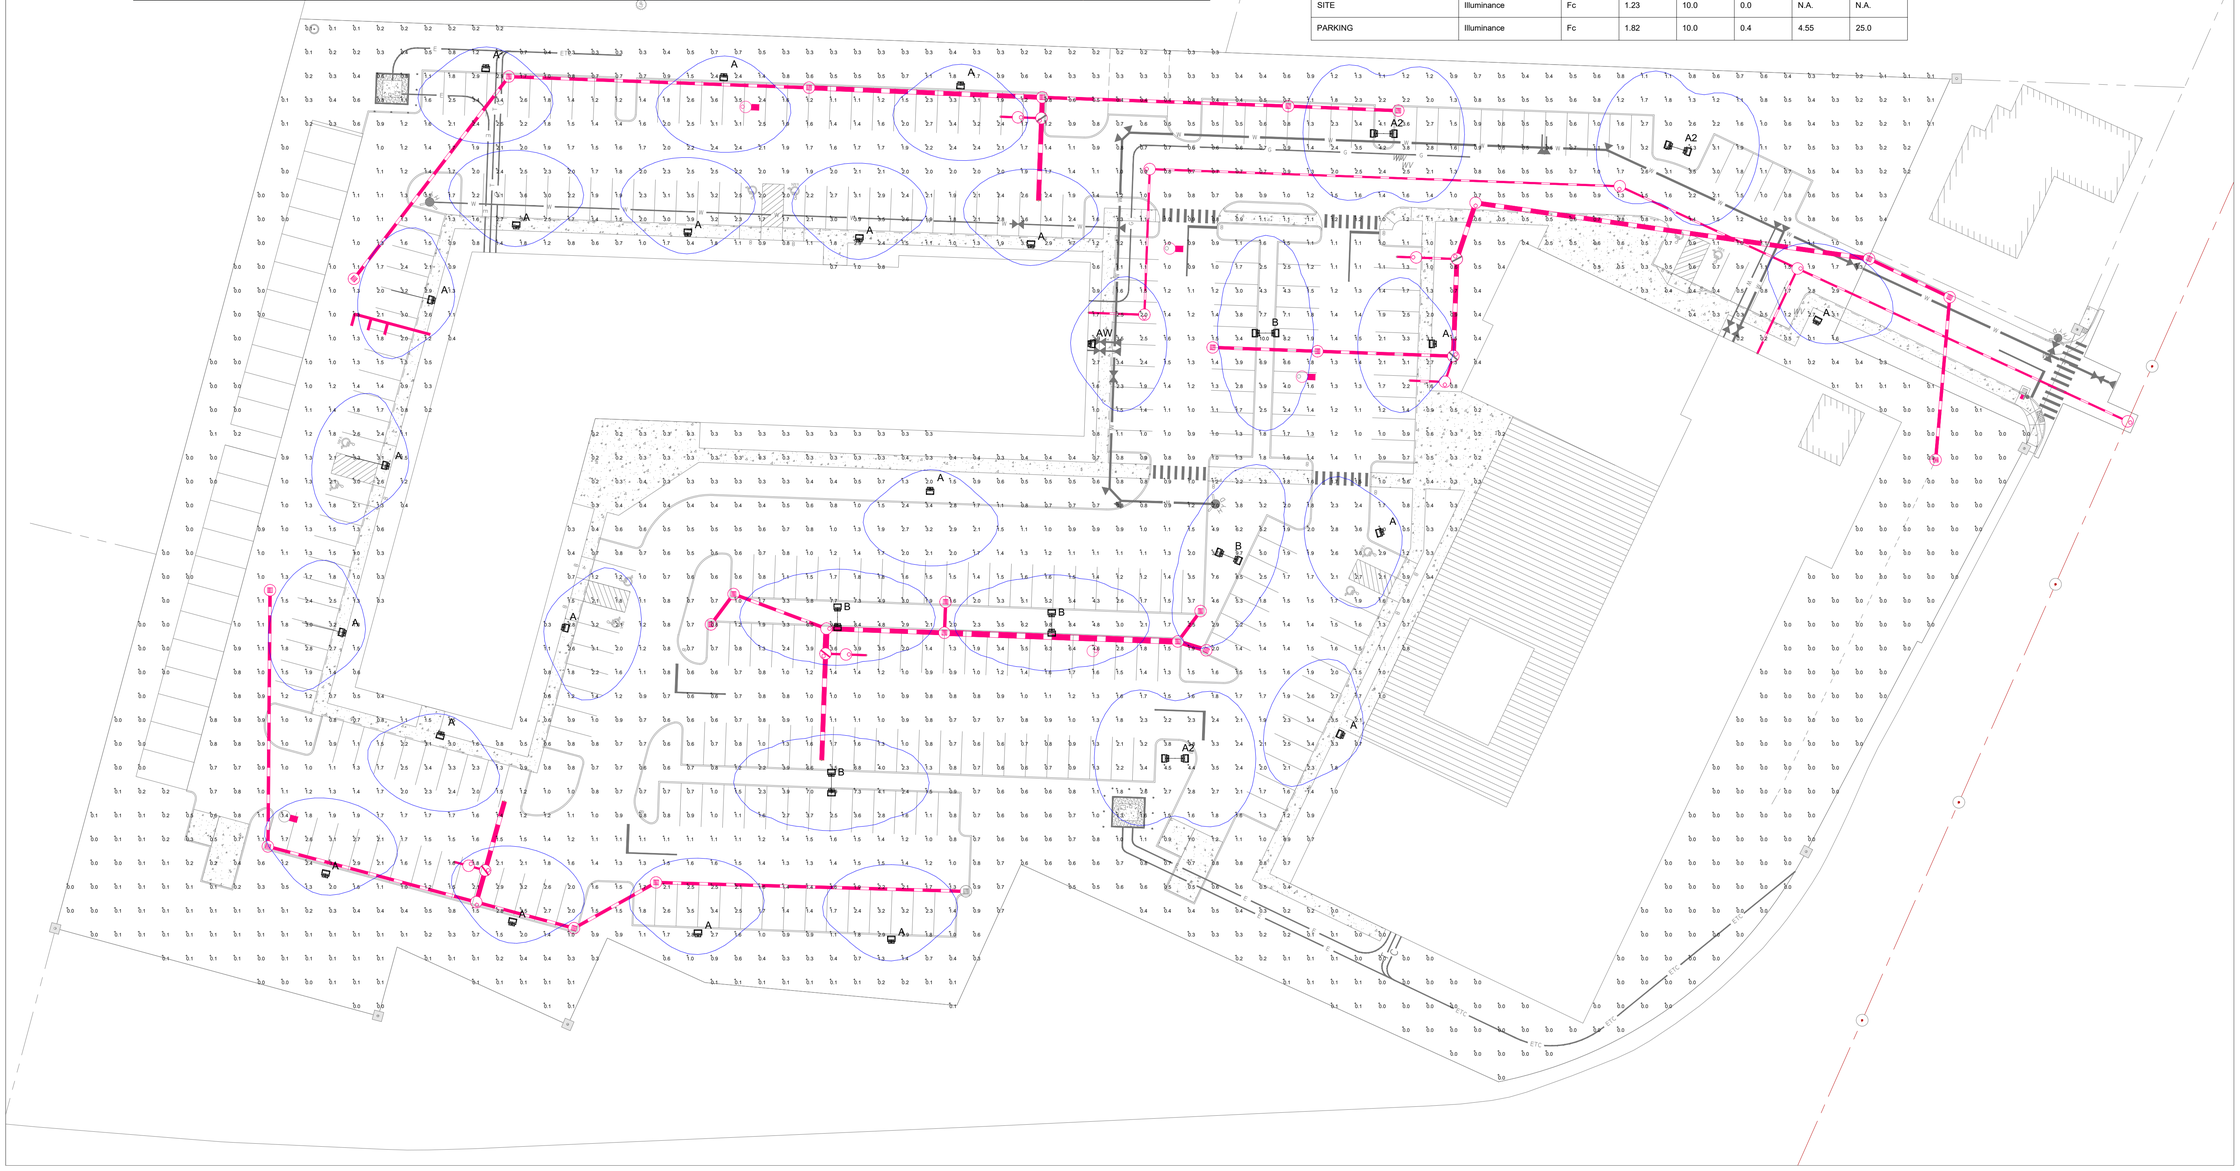

PROGRESS LIGHTING™
COMMERCIAL

701 MILLENNIUM BLVD
GREENVILLE, SC 29607

WWW.PROGRESSLIGHTING.COM
APRUITT@PROGRESSLIGHTING.COM
864.678.1671

2119 Post Road

WARWICK RI
SITE LIGHTING

SCALE: 1"=30'

DRAWN BY: APRU

DATE: 02.17.23

REVISIONS:

A	03.14.23	POLE MOVES
–	–	–
–	–	–
–	–	–
–	–	–
–	–	–
–	–	–
–	–	–
–	–	–
–	–	–
–	–	–
–	–	–

ACCOUNT MANAGER:

SOUZA

GENERAL NOTES:

THIS LIGHTING DESIGN IS BASED ON LIMITED INFORMATION SUPPLIED BY OTHERS TO PROGRESS COMMERCIAL. SITE DETAILS PROVIDED HEREIN ARE REPRODUCED ONLY AS A VISIALIZATION AID AND FIELD DEVIATIONS MAY SIGNIFICANTLY AFFECT PREDICTED PERFORMANCE. PRIOR TO INSTALLATION - CRITICAL SITE INFORMATION (POLE LOCATIONS, ORIENTATION, MOUNTING HEIGHT, ETC) SHOULD BE COORDINATED WITH THE CONTRACTOR AND/OR SPECIFIER RESPONSIBLE FOR THE PROJECT. CONFORMANCE TO FACILITY CODE AND OTHER LOCAL REQUIREMENTS IS THE RESPONSIBILITY OF THE OWNER AND/OR THE OWNER'S REPRESENTATIVE.

PROJECT NUMBER:

021723PRW