PLANTING SCHEDULE

Key	Quantity	Botanical Name / Common Name	Spacing	Size	Remarks
TREES					
CBF	7	Carpinus betulus 'Fastigiata' *Columnar Hornbeam*	as shown	2-2 1/2" cal.	B & B
CK	5	Cornus kousa *Kousa Dogwood*	as shown	2-2 1/2" cal.	B & B
JT	6	Juniperus virginiana 'Taylor' *Eastern Red Cedar*	as shown	6' - 8'	B & B
PA	1	Platanus acerifolia *London Planetree*	as shown	2-2 1/2" cal.	B & B
PP	7	Picea pungens 'Hoopsi' *Colorado Blue Spruce*	as shown	6' - 8'	B & B
PS	6	Pinus stobus *White Pine*	as shown	6' - 8'	B & B
PSG	1	Prunus sargentii *Sargent's Cherry*	as shown	2 - 2 1/2" cal.	B & B
TON	40	Thuja occidentalis 'Nigra' *Dark Green Arborvitae*	as shown	6' - 8'	B & B
SHRUBS					
BM	14	Buxus microphylla 'Green Mountain' *Green Mountain Boxwood*	as shown	#3	cont.
CF	6	Chamaecyparis p. 'King's Gold' *Gold Threadleaf Falsecypress*	as shown	#5	cont.
CA	6	Cornus sanguinea 'Artic Fire' *Artic Fire Redtwig Dogwood*	as shown	#5	cont.
HM	29	Hydrangea macrophylla 'Nikko Blue' *Nikko Blue Hydrangea*	as shown	#5	cont.
HL	4	Hydrangea p. 'Little Lime' *Little Lime Dwarf Green Hydrangea*	as shown	#5	cont.
IGS	20	Ilex glabra 'Shamrock' *Shamrock Inkberry*	as shown	#5	cont.
MD	34	Microbiota decusata *Siberian Cypress*	as shown	#3	cont,
RBN	17	Rhododendron 'Boule De Neige' *White Compact Rhododendron*	as shown	24"-30"	B & B
RS	16	Rhododendron 'Scintillation' *Pink Compact Rhododendron*	as shown	24"-30"	B & B
RDK	14	Rosa 'Double White Knockout' *White Double Knockout Rose*	30" o.c.	#2	cont.
RF	71	Rosa 'Flower Carpet Red' *Red Groundcover Rose*	30" o.c.	#2	cont.
SG	21	Spirea japonica 'Gold Flame' *Gold Flame Spirea*	as shown	#5	cont.
SMK	11	Syringa p. 'Miss Kim' *Miss Kim Dwarf Lilac*	as shown	#5	cont.
GROUNDCOVER					
HSD	81	Hemerocallis 'Stella D'Oro' *Dwarf Reblooming Daylily*	24" o.c.	#1	cont.
HSE	5	Hosta 'Sieboldiana Elegans' *Large Blue Hosta*	as shown	#2	cont.
JS	103	Juniperus chinensis 'Sargenii' *Green Sargent's Juniper*	36" o.c.	#2	cont.
JSG	22	Juniperus chinensis "Sea of Gold' *Sea of Gold Juniper*	as shown	#5	cont.
MS	23	Miscanthus sinensis 'Yaku Jima' *Yaku Jima Dwarf Maiden Grass*	as shown	#3	cont.
NN	9	Nipponanthemum nipponicum *Montauk Daisy*	30' o.c.	#1	cont.
SS	15	Schizachyrium scoparium 'The Blues' *Little Bluestem*	as shown	#2	cont.

NOTES:

1. DECORATIVE STONE OR MULCH TO BE USED IN PLANTING BEDS SITE WIDE. COORDINATE COLOR AND SIZE WITH OWNER. ALL LANDSCAPED AREAS ONSITE WILL BE WITHIN PLANTING BEDS AND WILL RECEIVE STONE COVER. NO GRASS AREAS ARE PROPOSED. ALL STONE AREAS SHALL HAVE A WEED BLOCK FILTER FABRIC BELOW.
2. PROPOSED STREET TREES WILL BE SPACED 50' ON CENTER.

GRAPHIC SCALE

20 0 10 20 40 80

(IN FEET)
1 inch = 20 ft.

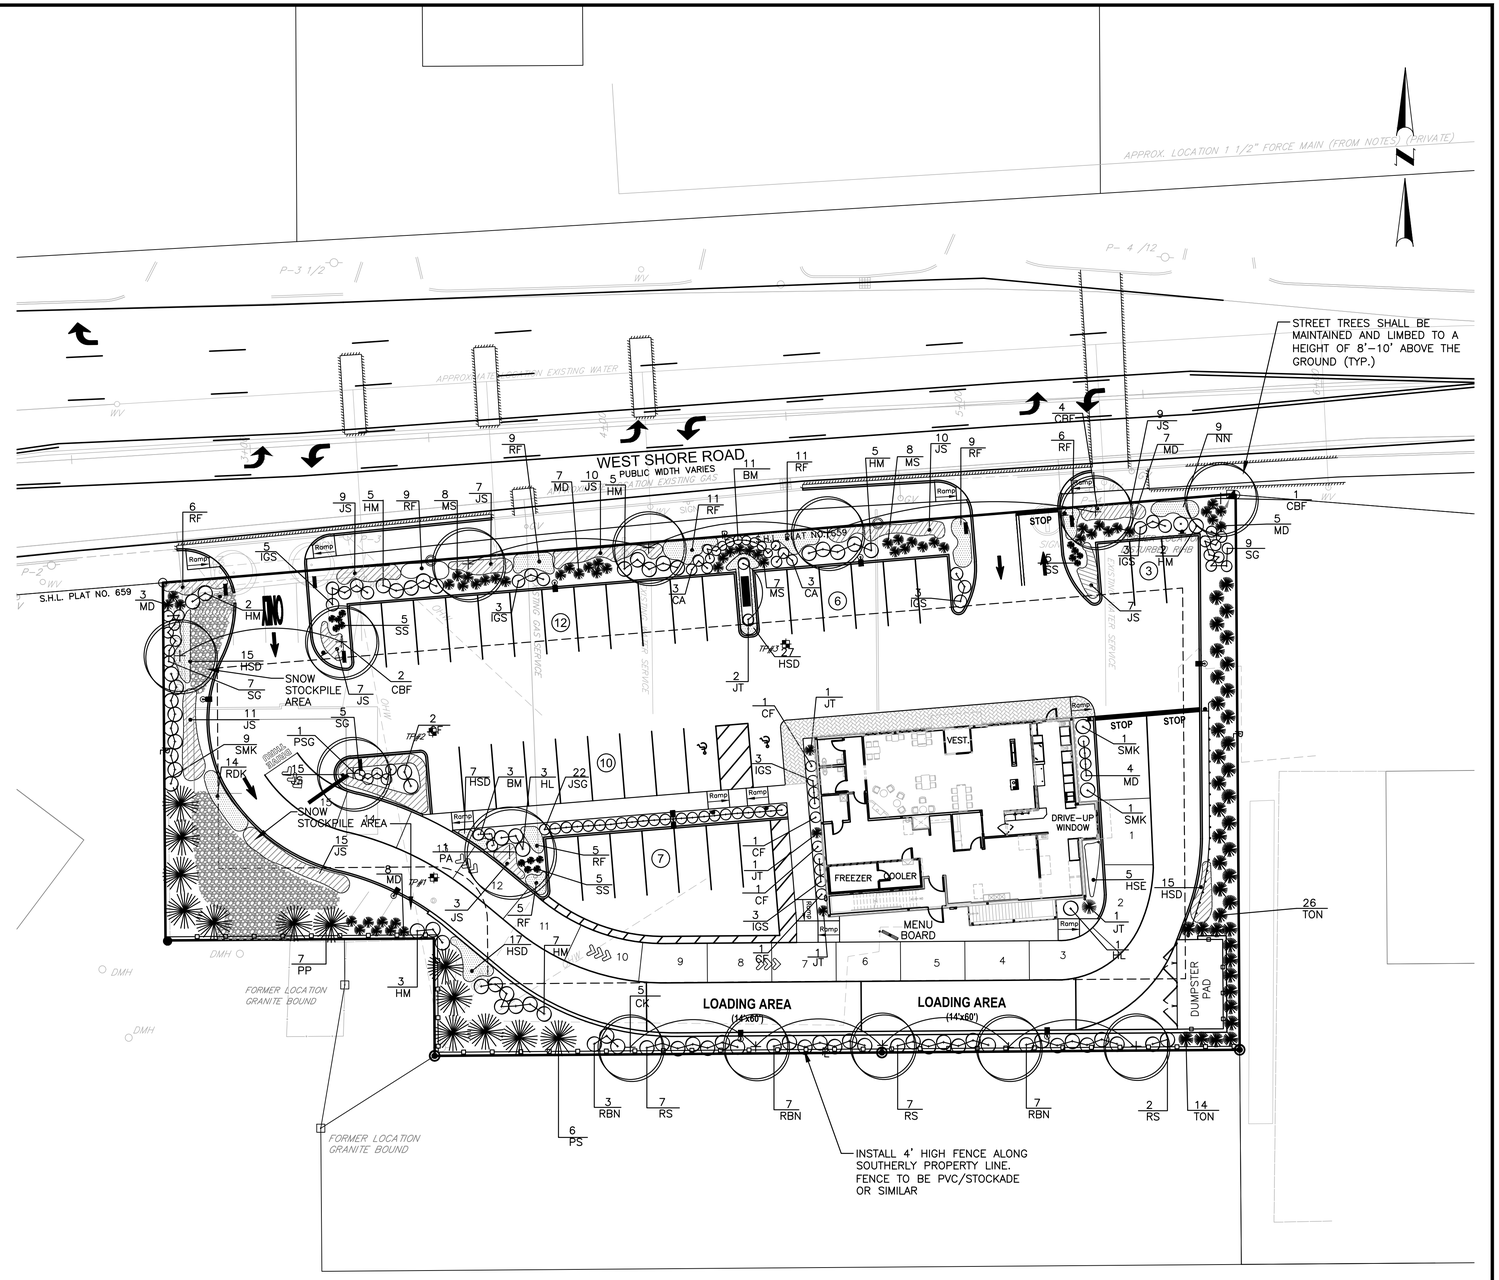

Civil
Transportation
Environmental
Site Planning
Surveying
Permitting
Landscape Architecture

Crossman Engineering

Rhode Island
151 Centerville Road
Warwick, RI 02886
Phone (401) 738-5660

Massachusetts
103 Commonwealth Avenue
North Attleboro, MA 02763
Phone (508) 695-1700

Email: cei@crossmaneng.com

THESE DRAWINGS ARE THE PROPERTY OF CROSSMAN ENGINEERING AND HAVE BEEN PREPARED FOR THEIR CLIENT FOR A SPECIFIC SITE AND PROJECT. THESE DRAWINGS ARE NOT TO BE COPIED OR USED FOR ANY OTHER PURPOSE WITHOUT THE WRITTEN CONSENT OF CROSSMAN ENGINEERING.

KEY PLAN

PROJECT TITLE:

PROPOSED DUNKIN'
PLAT MAP 319, LOTS 2, 4 & 502
ZONING DISTRICT
GENERAL BUSINESS
35 WEST SHORE ROAD
WARWICK, RHODE ISLAND

PREPARED FOR:

E&J WEST SHORE REALTY, LLC

75 TIPPING ROCK DRIVE
EAST GREENWICH, RI
02818

DRAWING TITLE:

LANDSCAPE PLAN

DATE: APRIL 2021

SCALE: 1"=20'

DWG. NAME: 2416-18-LAND.dwg

REVISIONS

NUMBER	REMARKS	DATE
1	PRELIMINARY PLAN	10/1/21
2	RIDEM COMMENTS	12/1/21
3	RIDOT COMMENTS	12/28/21
4	RIDOT COMMENTS	2/14/22
5	PRELIMINARY PLAN	4/1/22

DRAWING NUMBER

L1

SHEET: 18 *OF:* 18