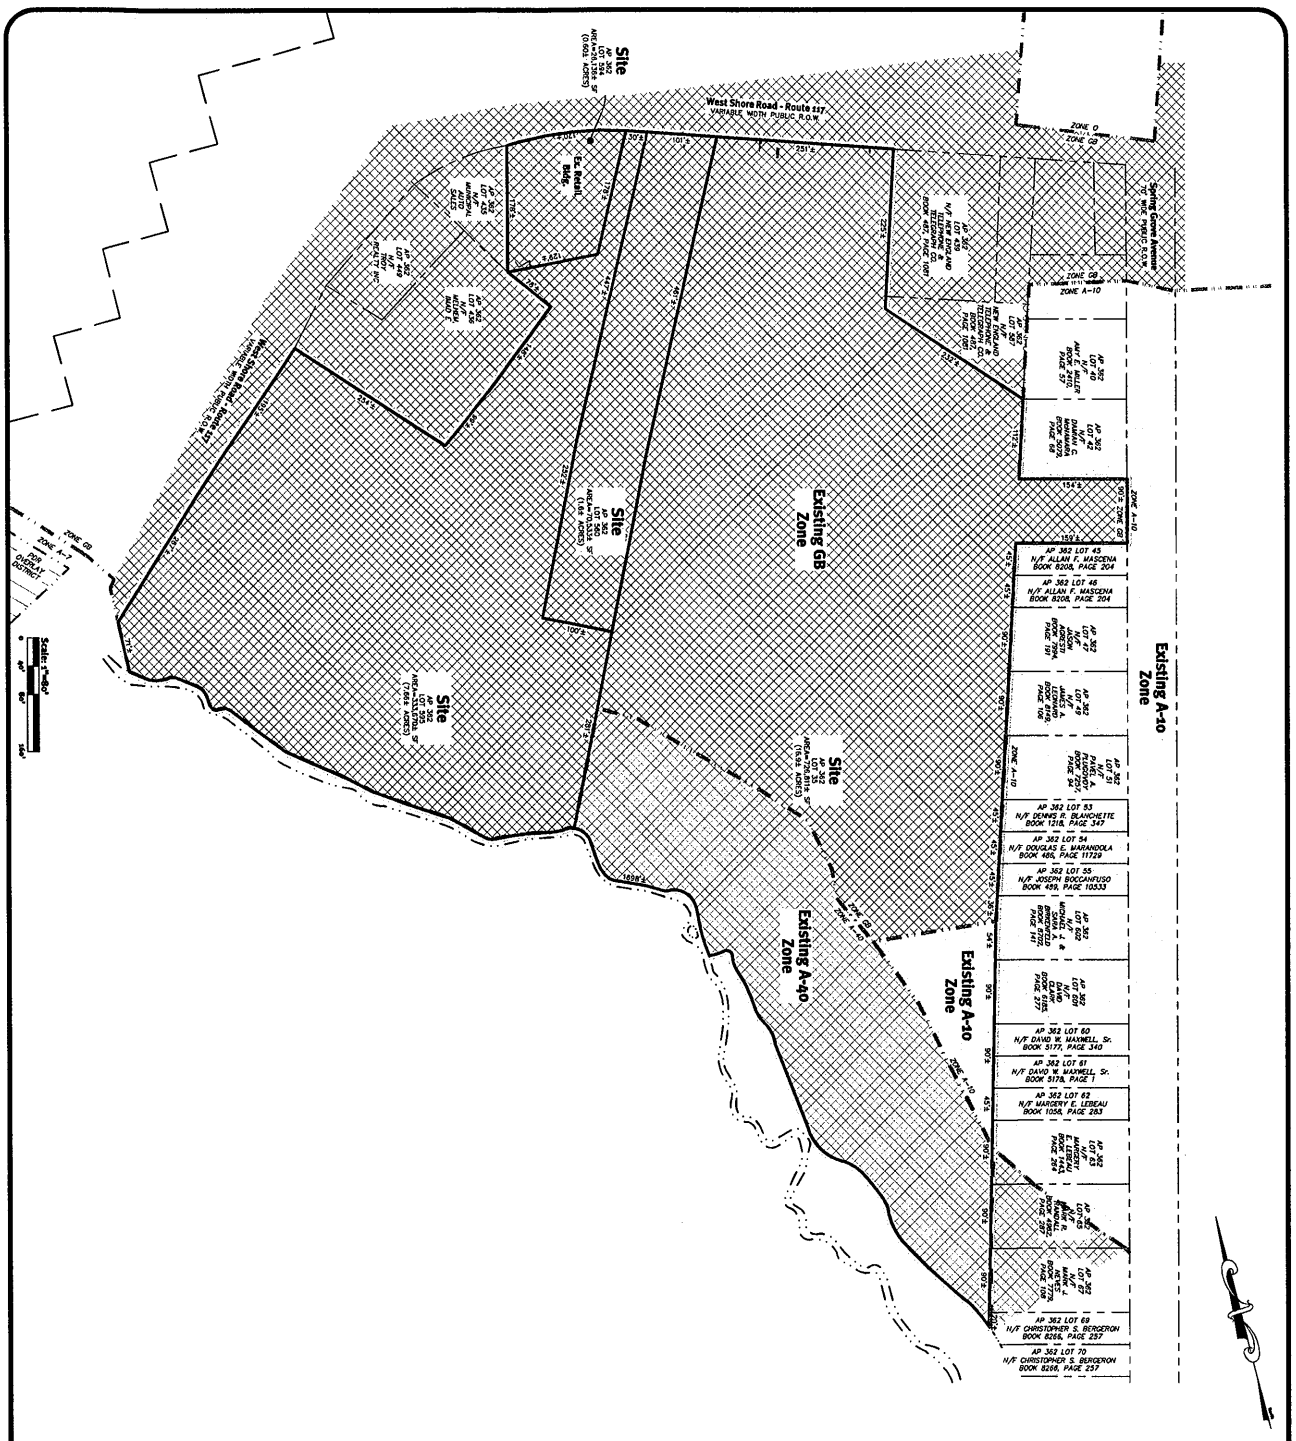

Existing Zoning Plan

West Shore Road Redevelopment

2574 West Shore Road
Warwick, Rhode Island 02889

Applicant
Carplonato Group, LLC
1414 Atwood Avenue
Johnston, Rhode Island 02911

SHEET 6 OF 7

DE Job No: 1603-009 Copyright 2019 by DiPrete Engineering Associates, Inc.

No	Date	Description	By
0	6/20/2019	Master Plan / Zone Change Submission	J.A.R./C.A.

Drawn By: J.A.R. | Design By: M.S.C.

This regulatory submission set shall not be used for construction purposes unless stamped 'Issued for Construction' and signed by a DiPrete Engineering representative.

The contractor is responsible for all of the means, methods, safety precautions and requirements, and OSHA conformance in the implementation of this plan and design.

MOLLY R. STILES
No. 13,000
REGISTERED PROFESSIONAL ENGINEER
STATE OF RHODE ISLAND

DiPrete Engineering
Two Stafford Court Cranston, RI 02920
tel 401-943-1000 fax 401-464-6006 www.dipcte-eng.com
Boston • Providence • Newport