PROPOSED NORTH (FRONT) ELEVATION
SCALE : 1/4" = 1'-0"
(FACING BEACHWOOD DRIVE)

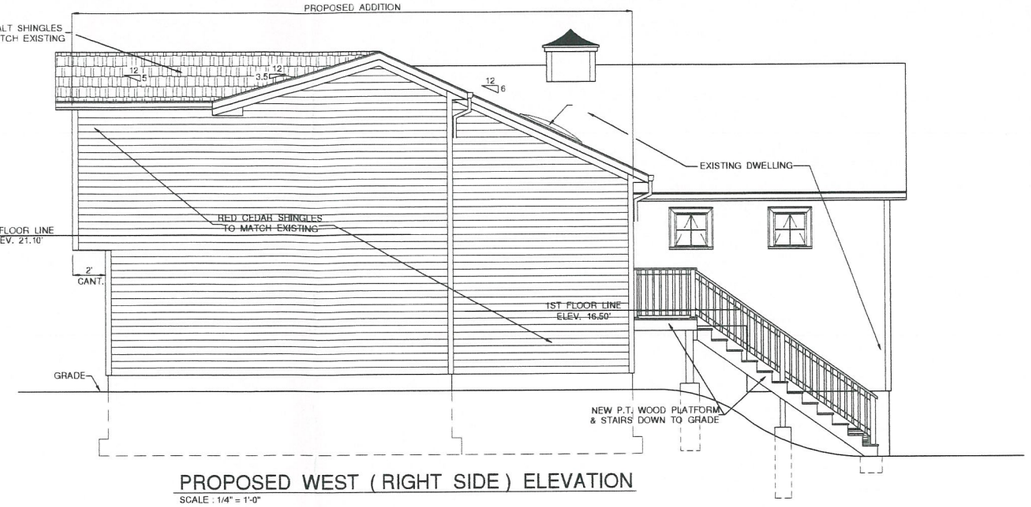

PROPOSED WEST (RIGHT SIDE) ELEVATION
SCALE : 1/4" = 1'-0"

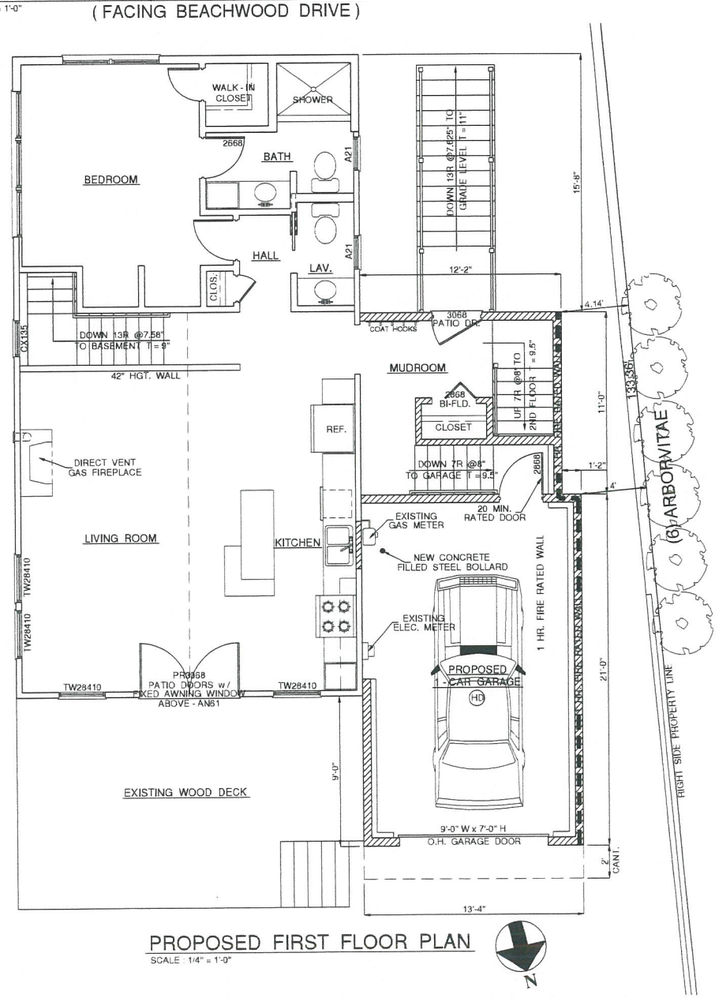

PROPOSED FIRST FLOOR PLAN
SCALE : 1/4" = 1'-0"

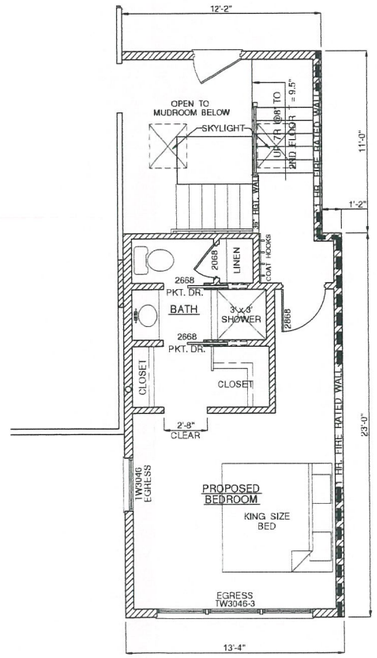

PROPOSED SECOND FLOOR PLAN
SCALE : 1/4" = 1'-0"

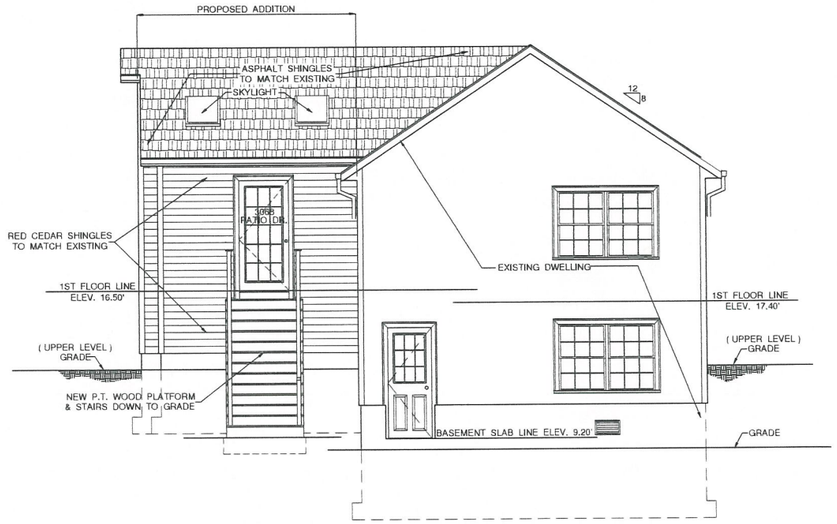

PROPOSED SOUTH (REAR) ELEVATION
SCALE : 1/4" = 1'-0"

Project :
PROPOSED 2 - STORY RIGHT SIDE ADDITION TO EXISTING 1 - STORY, 1 - FAMILY DWELLING

153 BEACHWOOD DRIVE
WARWICK, R.I.

Greg W. Bagian
(401)-464-2601

Date :	6/8/23
Scale :	As Noted
Drawn by :	GB
A.P. :	203
Lot No. :	327
Revision :	Date :
Drawing No. :	A
	1 OF 1 DWGS.

Pet. #10929 - 153 Beachwood Dr.