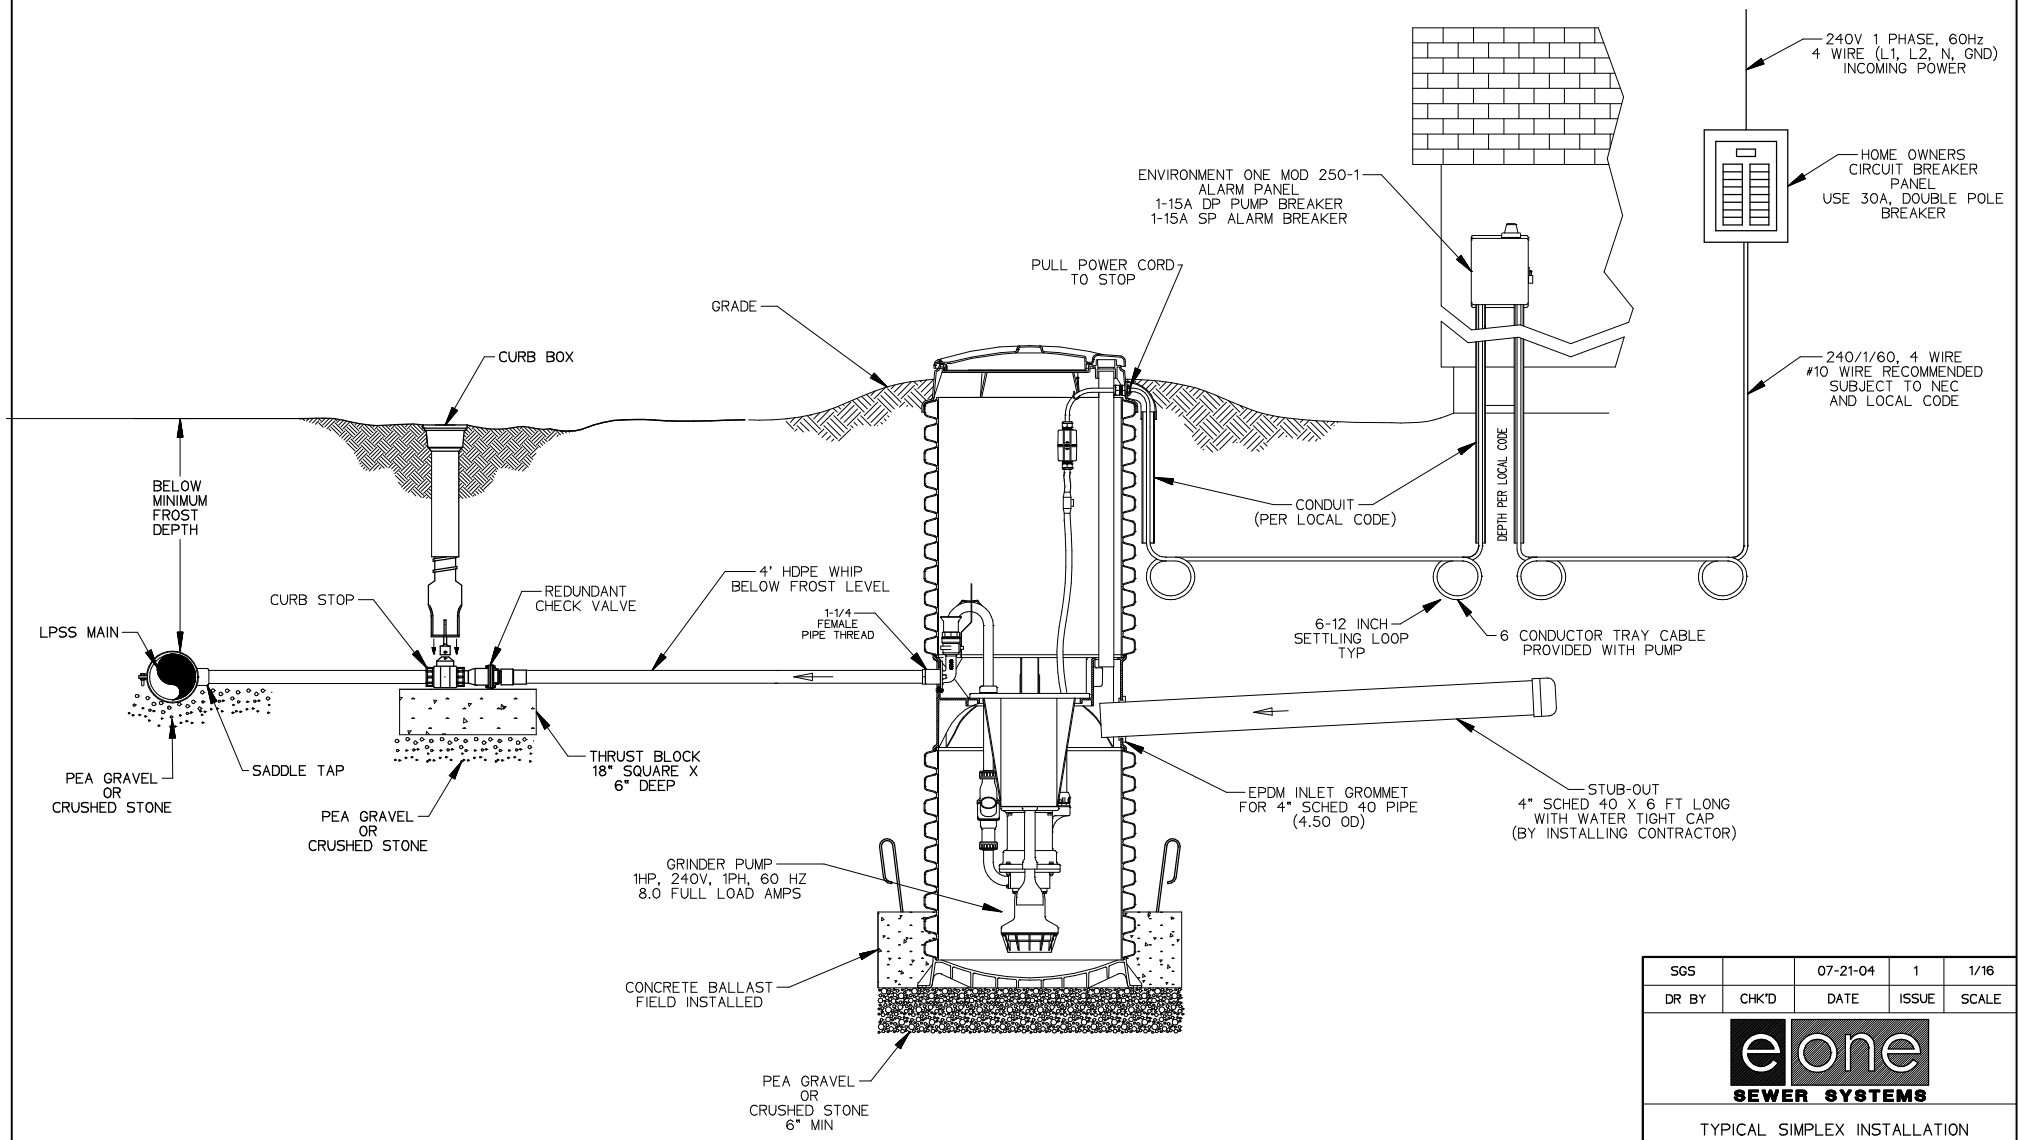

SGS		07-21-04	1	1/16
DR BY	CHK'D	DATE	ISSUE	SCALE

SEWER SYSTEMS

TYPICAL SIMPLEX INSTALLATION

ESD 04-0093