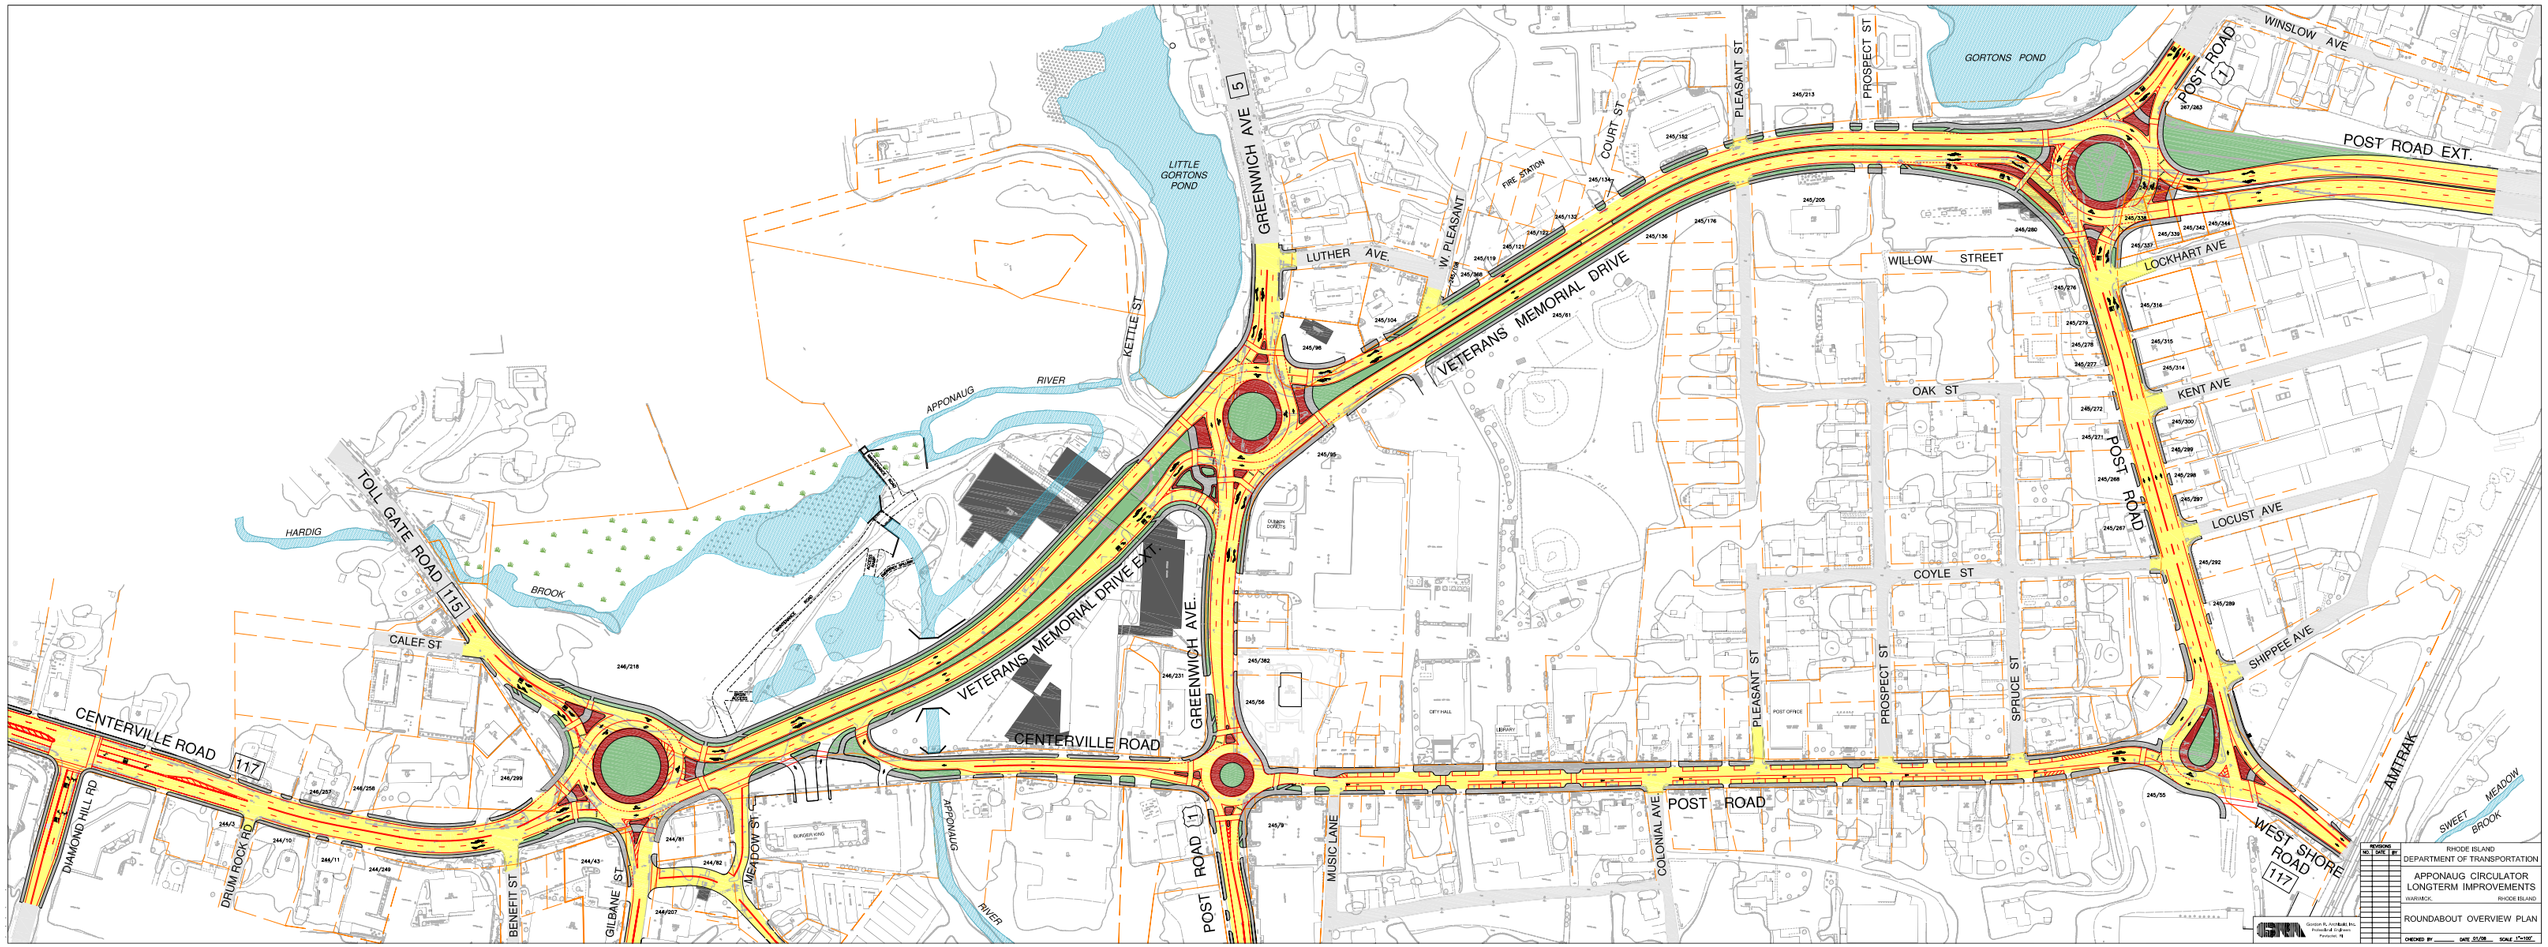
GREENWICH AVE
5
LITTLE GORTONS POND
LUTHER AVE.
W. PLEASANT
FIRE STATION
COURT ST
PLEASANT ST
PROSPECT ST
GORTONS POND
WINSLOW AVE
POST ROAD
1
POST ROAD EXT.
VETERANS MEMORIAL DRIVE
WILLOW STREET
LOCKHART AVE
KETTLE ST
APPONAUG RIVER
OAK ST
KENT AVE
POST ROAD
LOCUST AVE
HARDIG BROOK
TOLL GATE ROAD
115
COYLE ST
CALEF ST
VETERANS MEMORIAL DRIVE EXT.
GREENWICH AVE.
CENTERVILLE ROAD
SHIPPEE AVE
CENTERVILLE ROAD
117
DIAMOND HILL RD
DRUM ROCK RD
BENEFIT ST
GILBANE ST
MEADOW ST
APPONAUG RIVER
POST ROAD
1
MUSIC LANE
COLONIAL AVE
POST ROAD
PLEASANT ST
PROSPECT ST
SPRUCE ST
AMTRAK
SWEET MEADOW BROOK
WEST SHORE ROAD
117
RHODE ISLAND
DEPARTMENT OF TRANSPORTATION
APPONAUG CIRCULATOR
LONGTERM IMPROVEMENTS
WARWICK, RHODE ISLAND
ROUNDABOUT OVERVIEW PLAN
REVISIONS
NO. DATE BY
CHECKED BY ____ DATE 03/08 SCALE 1"=100'