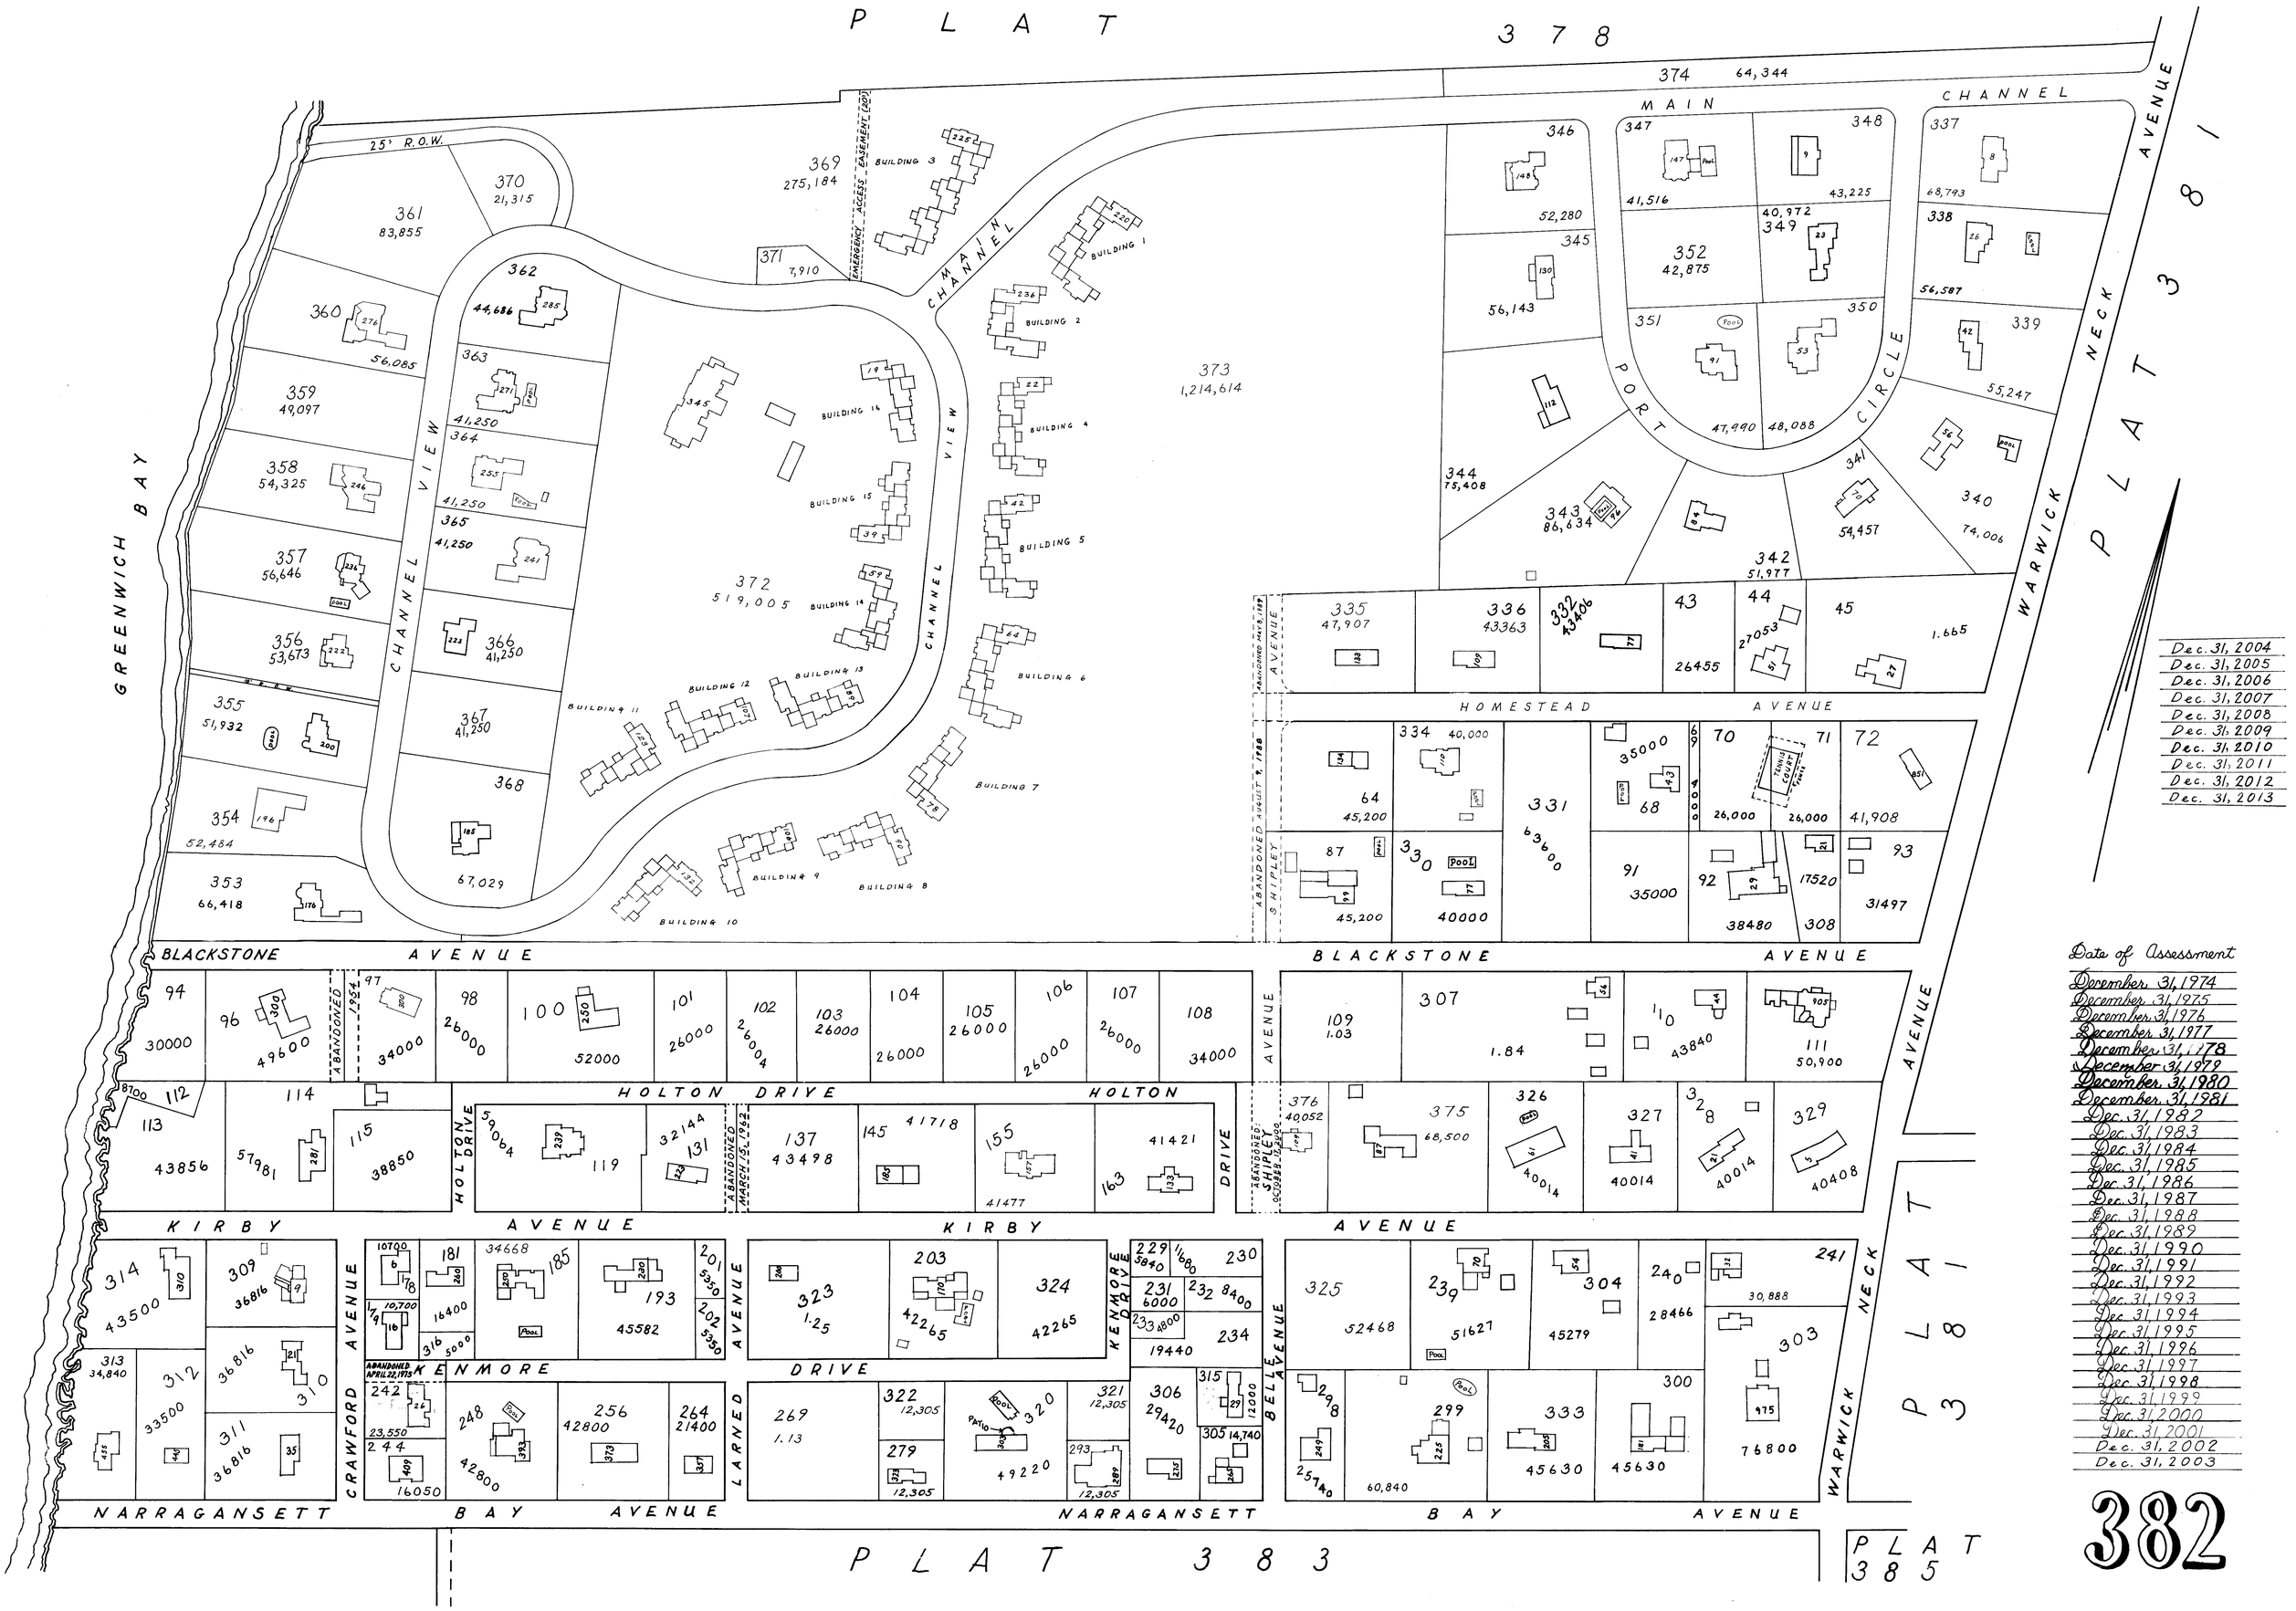
PLAT 378
PLAT 381
PLAT 383
PLAT 385
GREENWICH BAY
CHANNEL VIEW
MAIN CHANNEL
PORT CIRCLE
WARWICK NECK AVENUE
HOMESTEAD AVENUE
BLACKSTONE AVENUE
HOLTON DRIVE
KIRBY AVENUE
CRAWFORD AVENUE
KENMORE DRIVE
LARNED AVENUE
BELLE AVENUE
NARRAGANSETT BAY AVENUE
25' R.O.W.
EMERGENCY ACCESS EASEMENT (20')
ABANDONED SHIPLEY
ABANDONED 1954
ABANDONED MARCH 15, 1982
ABANDONED APRIL 22, 1975
TENNIS COURT
POOL
BUILDING 1
BUILDING 2
BUILDING 3
BUILDING 4
BUILDING 5
BUILDING 6
BUILDING 7
BUILDING 8
BUILDING 9
BUILDING 10
BUILDING 11
BUILDING 12
BUILDING 13
BUILDING 14
BUILDING 15
BUILDING 16
Dec. 31, 2004
Dec. 31, 2005
Dec. 31, 2006
Dec. 31, 2007
Dec. 31, 2008
Dec. 31, 2009
Dec. 31, 2010
Dec. 31, 2011
Dec. 31, 2012
Dec. 31, 2013
Date of Assessment
December 31, 1974
December 31, 1975
December 31, 1976
December 31, 1977
December 31, 1978
December 31, 1979
December 31, 1980
December 31, 1981
Dec. 31, 1982
Dec. 31, 1983
Dec. 31, 1984
Dec. 31, 1985
Dec. 31, 1986
Dec. 31, 1987
Dec. 31, 1988
Dec. 31, 1989
Dec. 31, 1990
Dec. 31, 1991
Dec. 31, 1992
Dec. 31, 1993
Dec. 31, 1994
Dec. 31, 1995
Dec. 31, 1996
Dec. 31, 1997
Dec. 31, 1998
Dec. 31, 1999
Dec. 31, 2000
Dec. 31, 2001
Dec. 31, 2002
Dec. 31, 2003
382
SCALE: 1" = 100'