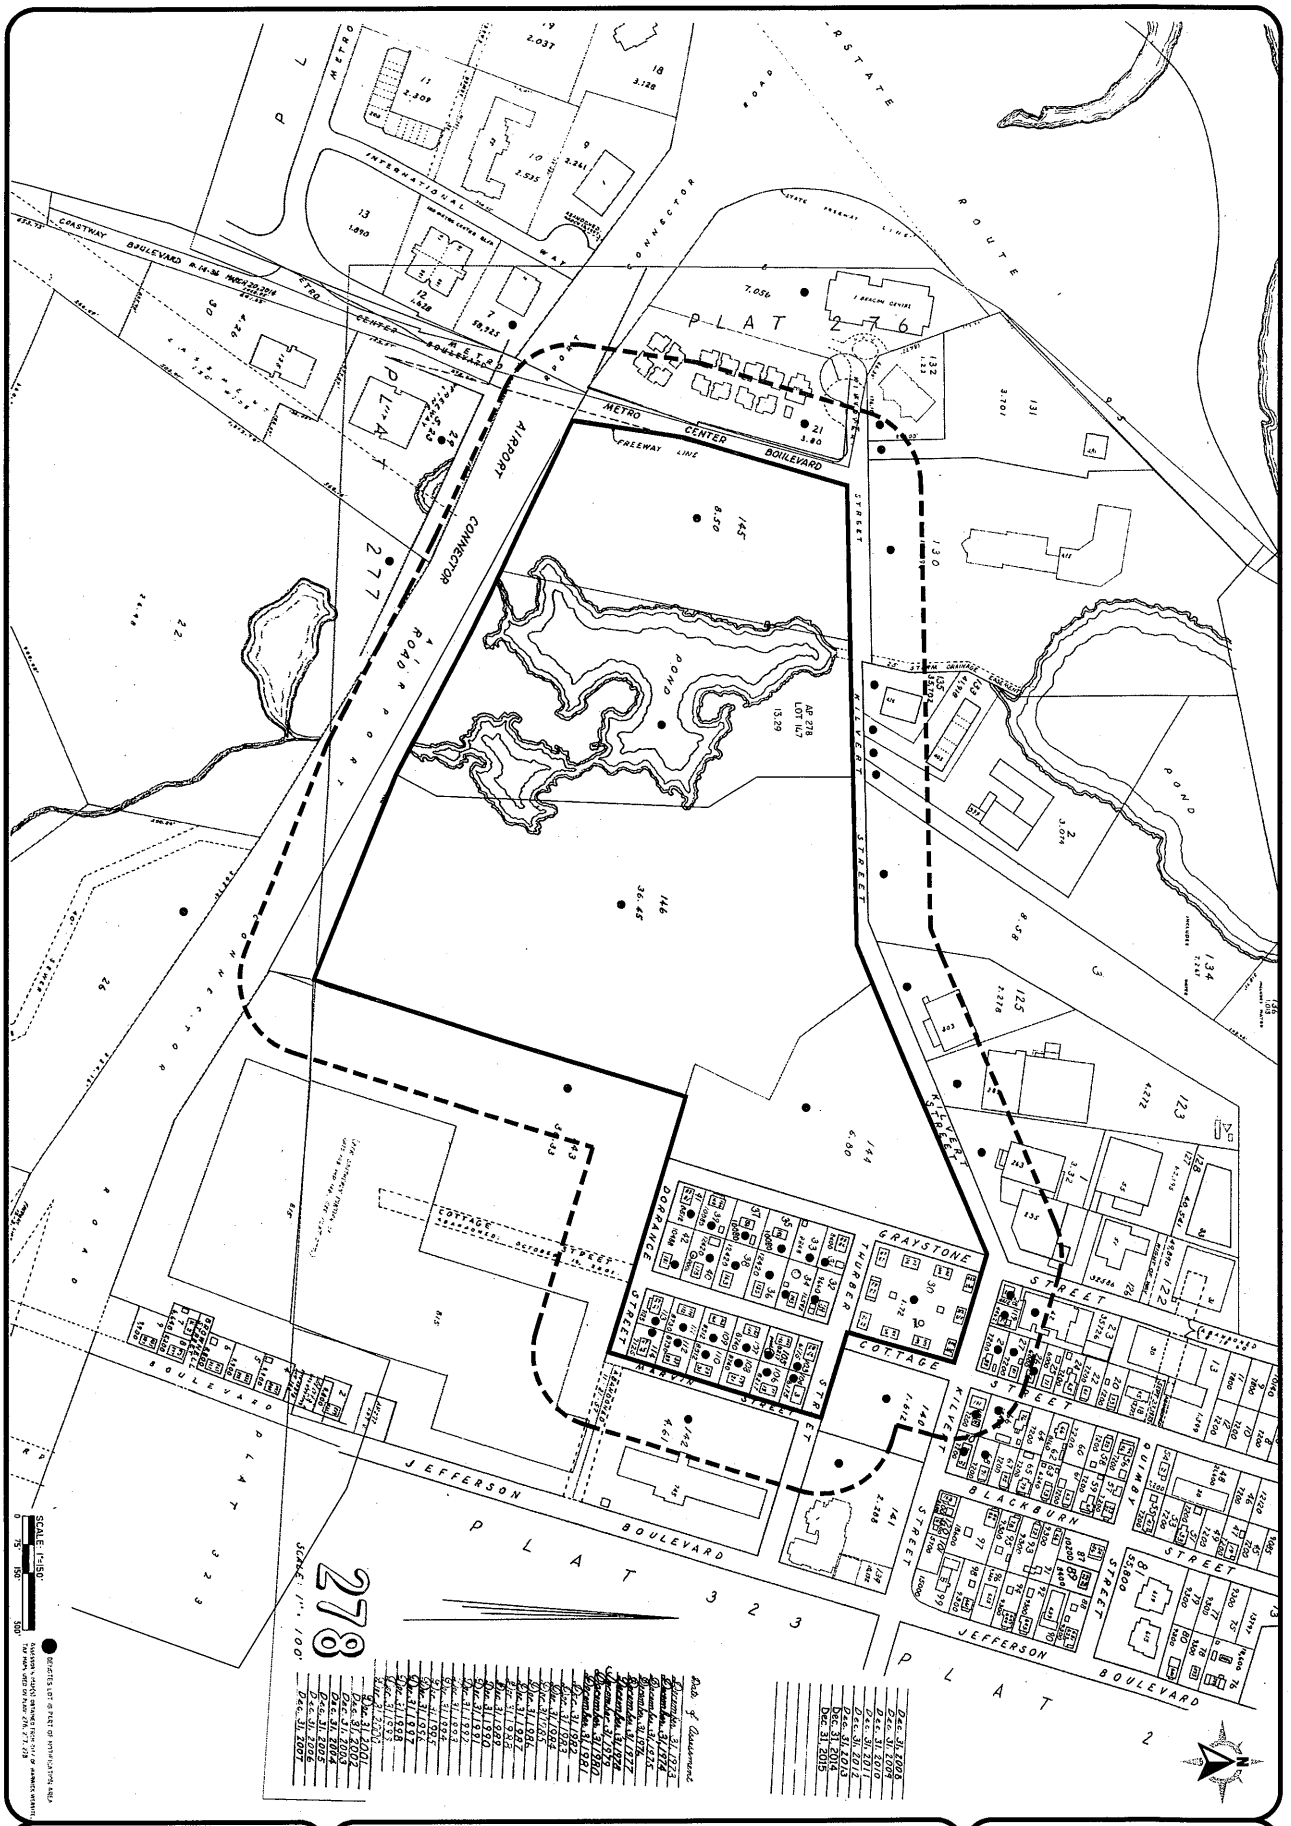

200' Radius Map

One Metro Center Blvd
ASSESSOR'S PLAT 278 LOT 145,146,147
WARWICK, RHODE ISLAND

PREPARED FOR:
AR Building Company
310 SEVEN FIELD BLVD, SUITE 550 SEVEN FIELDS, PENNSYLVANIA 16046
TEL 724-741-2307

SHEET 1 OF 1

NO	DATE	DESCRIPTION	BY
0	03/31/2017	200' RADIUS MAP	K.M.H.

DRAWN BY: K.M.H. DESIGN BY: D.D.C.

THIS PLAN SET MUST NOT BE USED FOR CONSTRUCTION PURPOSES UNLESS STAMPED "ISSUED FOR CONSTRUCTION" AND STAMPED BY A REGISTERED PROFESSIONAL ENGINEER OF DIPRETE ENGINEERING

PLANS BY DIPRETE ENGINEERING ARE PREPARED FOR THE CLIENT NAMED ON THE TITLE BLOCK. PLANS BY DIPRETE ENGINEERING SHALL NOT BE REUSED OR REPRODUCED FOR ANY OTHER PROJECT. DIPRETE ENGINEERING DOES NOT WARRANT PLANS BY ANY OTHER PARTY

THE CONTRACTOR IS RESPONSIBLE FOR ALL OF THE MEANS, METHODS, SAFETY, PRECAUTIONS AND NEGLIGENCE, AND SHALL PERFORM WORK IN THE IMPLEMENTATION OF THIS PLAN AND DESIGN.

EXISTING UTILITIES SHOWN ON THIS PLAN ARE APPROXIMATE ONLY. DIPRETE ENGINEERING ASSUMES NO RESPONSIBILITY FOR DAMAGES INCURRED DUE TO LOCATIONS OF EXISTING UTILITIES

DiPrete Engineering
Two Stafford Court Cranston, RI 02920
tel 401-943-1010 fax 401-826-6035 www.diprete-eng.com
Boston • Providence • Newport

DF JOB NO 2620-183 COPYRIGHT 2017 © DIPRETE ENGINEERING ASSOCIATES, INC